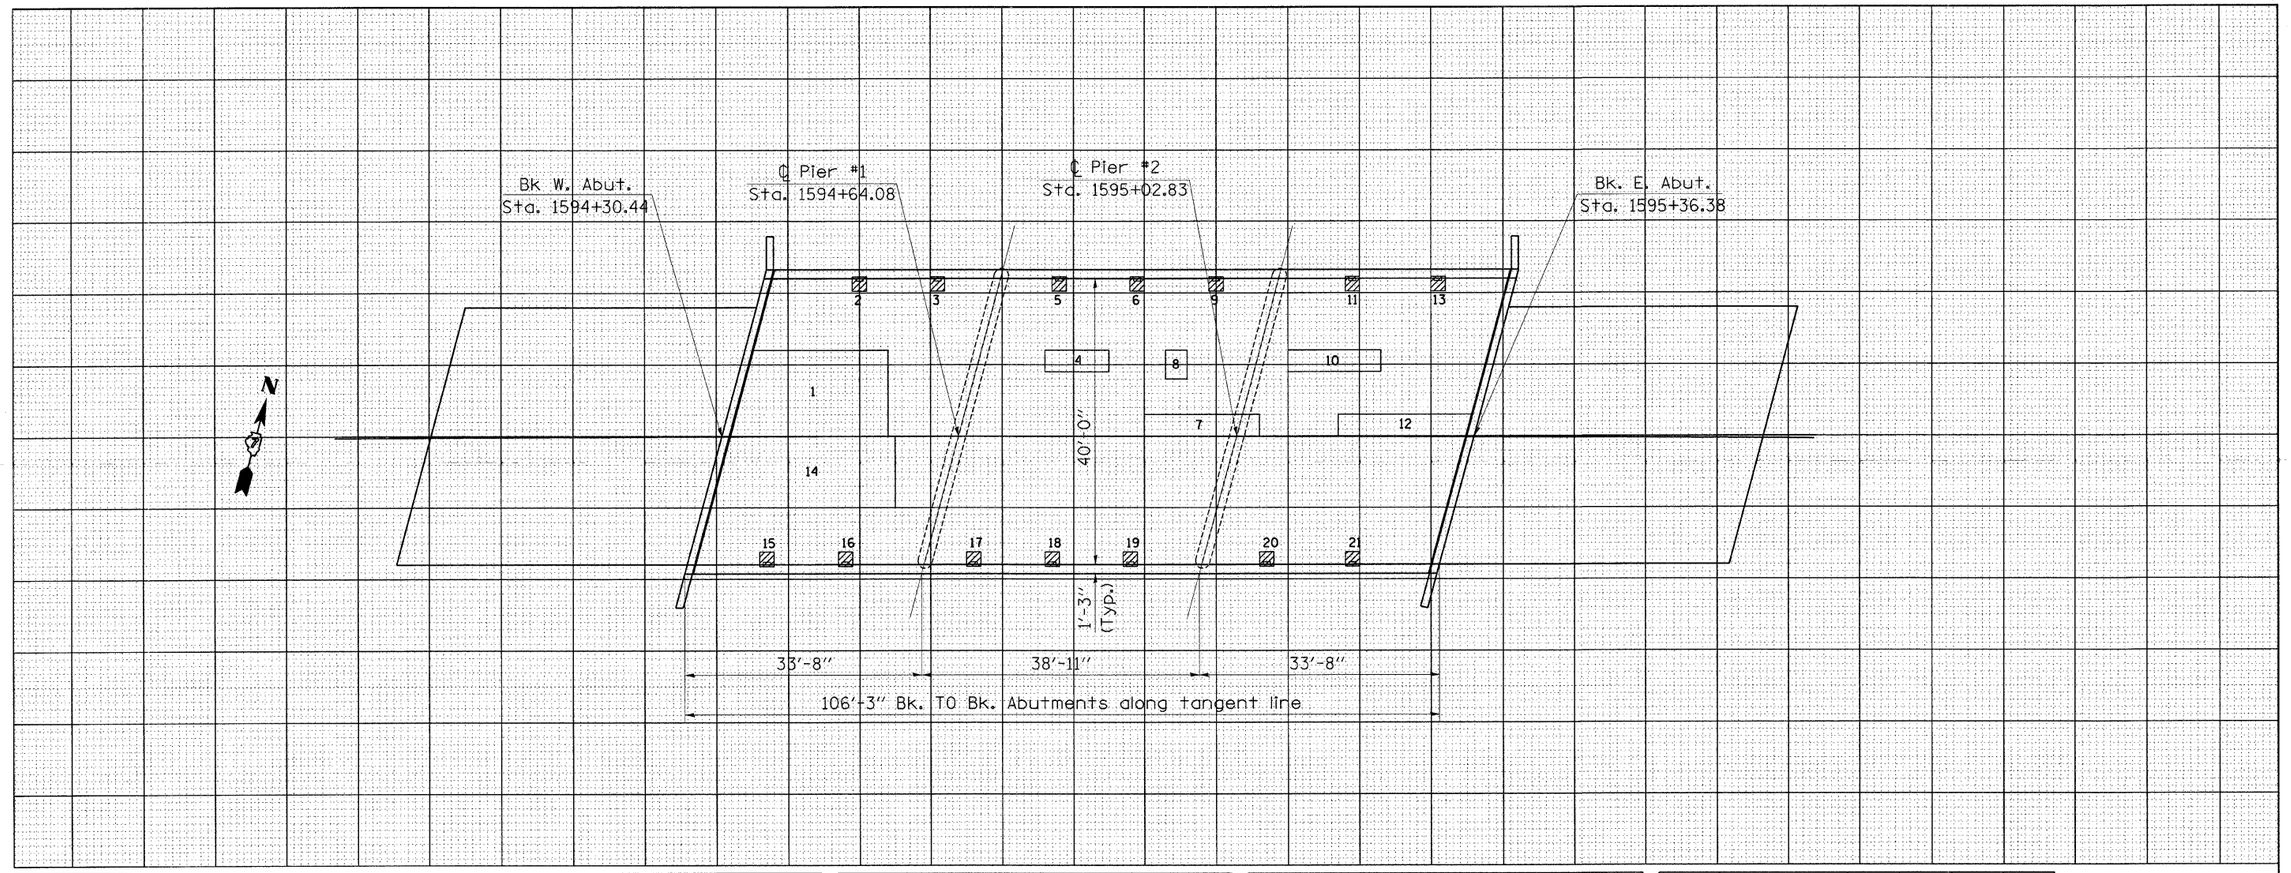

PATCH NO.	SIZE	DECK SLAB REPAIR (PART DEPTH) SQ FT	DECK SLAB REPAIR (FD TY 1) SQ FT	DECK SLAB REPAIR (FD TY 2) SQ FT	
1	20.5 x 12.0	246.0			
2	2.0 x 2.0		4.0		
3	2.0 x 2.0		4.0		
4	9.0 x 3.0	27.0			
5	2.0 x 2.0		4.0		
6	2.0 x 2.0		4.0		
7	16.0 x 3.0	48.0			
8	3.0 x 4.0	12.0			
9	2.0 x 2.0		4.0		
10	13.0 x 3.0	39.0			
11	2.0 x 2.0		4.0		
12	18.5 x 3.0	55.5			
13	2.0 x 2.0		4.0		
14	24.5 x 10.0	245.0			
15	2.0 x 2.0		4.0		
16	2.0 x 2.0		4.0		
17	2.0 x 2.0		4.0		
18	2.0 x 2.0		4.0		
19	2.0 x 2.0		4.0		
20	2.0 x 2.0		4.0		
21	2.0 x 2.0		4.0		

PATCH NO.	SIZE	DECK SLAB REPAIR (PART DEPTH) SQ FT	DECK SLAB REPAIR (FD TY 1) SQ FT	DECK SLAB REPAIR (FD TY 2) SQ FT	
	PARTIAL DEPTH				
	627.5 / 9 =	74.7			
	USE	75	SQ YD		
	FULL DEPTH, TYPE 1				
	56 / 9 =	6.2			
	USE	7	SQ YD		

PATCH NO.	SIZE	DECK SLAB REPAIR (PART DEPTH) SQ FT	DECK SLAB REPAIR (FD TY 1) SQ FT	DECK SLAB REPAIR (FD TY 2) SQ FT	

PATCH NO.	SIZE	DECK SLAB REPAIR (PART DEPTH) SQ FT	DECK SLAB REPAIR (FD TY 1) SQ FT	DECK SLAB REPAIR (FD TY 2) SQ FT	

THE LOCATIONS AND SIZES SHOWN GRAPHICALLY ABOVE ARE APPROXIMATE. SEE THIS TABLE FOR ACTUAL SIZES.

PATCHING LEGEND

- PARTIAL DEPTH (FOR INFORMATION ONLY)
- FULL DEPTH
- FLOOR DRAIN TO BE REPLACED

DATE OF SURVEY: 04/21/08
SURVEY BY: M. ALLEN, K. THOELE
METHOD OF SURVEY: VISUAL

BRIDGE DECK PATCHING
FAYETTE COUNTY

SHEET NO. 7
8 SHEETS

004

FILE NAME = c:\pw_work\PWIDOT\SWARTZRW\dms36208\thoeledesign_94993.dgn
USER NAME = swartzrw
PLOT SCALE = 50.0000 ' / IN.
PLOT DATE = 10/17/2008

DESIGNED - | REVISED -
DRAWN - | REVISED -
CHECKED - | REVISED -
DATE - | REVISED -

STATE OF ILLINOIS
DEPARTMENT OF TRANSPORTATION

BRIDGE DECK PATCHING
SN. 026-0004 (WB)

SCALE: 50 | SHEET NO. 7 OF 8 SHEETS | STA. | TO STA.

F.A.I RTE.	SECTION	COUNTY	TOTAL SHEETS	SHEET NO.
70	D-7 BRIDGE DECK REPAIRS	FAYETTE	59	22
		CONTRACT NO. 94993		
FED. ROAD DIST. NO.	ILLINOIS	FED. AID PROJECT		