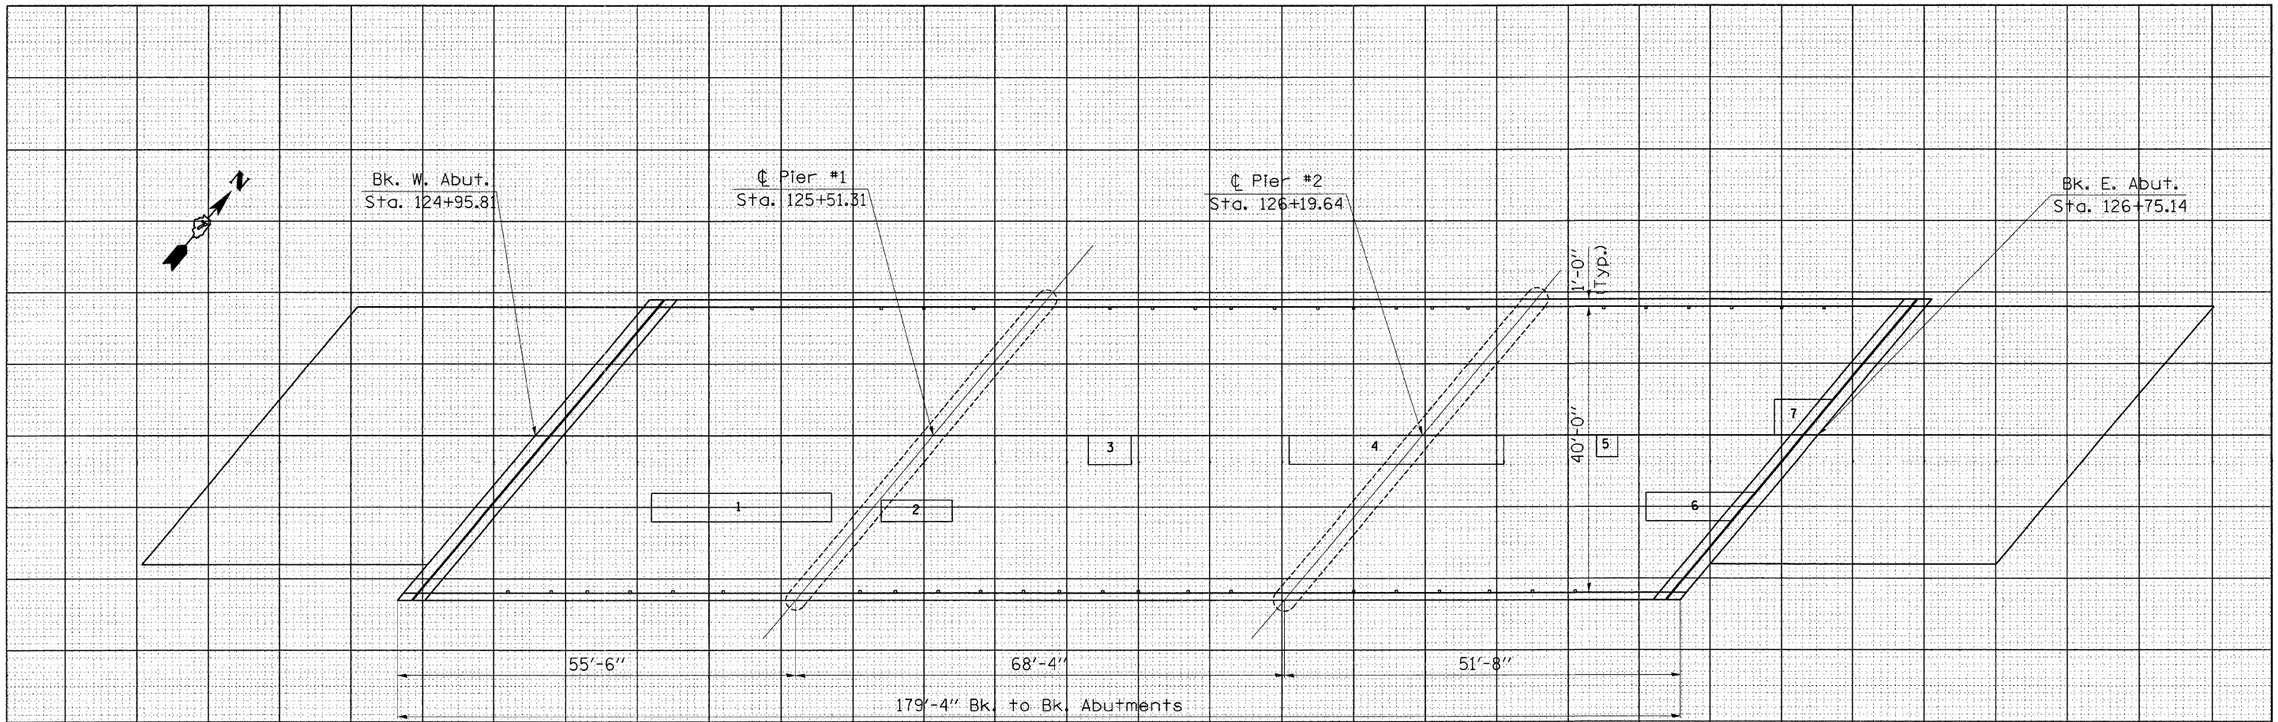

PATCH NO.	SIZE	DECK SLAB REPAIR (PART DEPTH) SQ FT	DECK SLAB REPAIR (FD TY 1) SQ FT	DECK SLAB REPAIR (FD TY 2) SQ FT	
1	25.0 x 4.0	100.0			
2	10.0 x 3.0	30.0			
3	6.0 x 4.0	24.0			
4	30.0 x 4.0	120.0			
5	3.0 x 3.0	9.0			
6	13.5 x 4.0	54.0			
7	6.0 x 5.0	30.0			

PATCH NO.	SIZE	DECK SLAB REPAIR (PART DEPTH) SQ FT	DECK SLAB REPAIR (FD TY 1) SQ FT	DECK SLAB REPAIR (FD TY 2) SQ FT	
	PARTIAL DEPTH				
	367.0 / 9 =	40.8			
	USE	41	SQ YD		

PATCH NO.	SIZE	DECK SLAB REPAIR (PART DEPTH) SQ FT	DECK SLAB REPAIR (FD TY 1) SQ FT	DECK SLAB REPAIR (FD TY 2) SQ FT	

PATCH NO.	SIZE	DECK SLAB REPAIR (PART DEPTH) SQ FT	DECK SLAB REPAIR (FD TY 1) SQ FT	DECK SLAB REPAIR (FD TY 2) SQ FT	

PATCH NO.	SIZE	DECK SLAB REPAIR (PART DEPTH) SQ FT	DECK SLAB REPAIR (FD TY 1) SQ FT	DECK SLAB REPAIR (FD TY 2) SQ FT	

THE LOCATIONS AND SIZES SHOWN GRAPHICALLY ABOVE ARE APPROXIMATE. SEE THIS TABLE FOR ACTUAL SIZES.

PATCHING LEGEND

PARTIAL DEPTH (FOR INFORMATION ONLY)

FULL DEPTH

DATE OF SURVEY: 04/21/08
SURVEY BY: M. ALLEN, K. THOELE
METHOD OF SURVEY: VISUAL

BRIDGE DECK PATCHING
FAYETTE COUNTY

SHEET NO. 6
12 SHEETS

007

FILE NAME = c:\pw_work\PWIDOT\SWARTZRW\dms36228\thoeledesign_94993.dgn	USER NAME = swartzrw	DESIGNED -	REVISED -
		DRAWN -	REVISED -
	PLOT SCALE = 50.0000 ' / IN.	CHECKED -	REVISED -
	PLOT DATE = 12/17/2008	DATE -	REVISED -

STATE OF ILLINOIS
DEPARTMENT OF TRANSPORTATION

BRIDGE DECK PATCHING
SN. 026-0007 (EB)

SCALE: 50 | SHEET NO. 6 OF 12 SHEETS | STA. | TO STA.

F.A.I RTE.	SECTION	COUNTY	TOTAL SHEETS	SHEET NO.
70	D-7 BRIDGE DECK REPAIRS	FAYETTE	59	39
		CONTRACT NO. 94993		
FED. ROAD DIST. NO.	ILLINOIS	FED. AID PROJECT		