FILE: G:\S04078\CAD\4078XSALT.DGN | 1/14/2008 | 3:44:15 PM

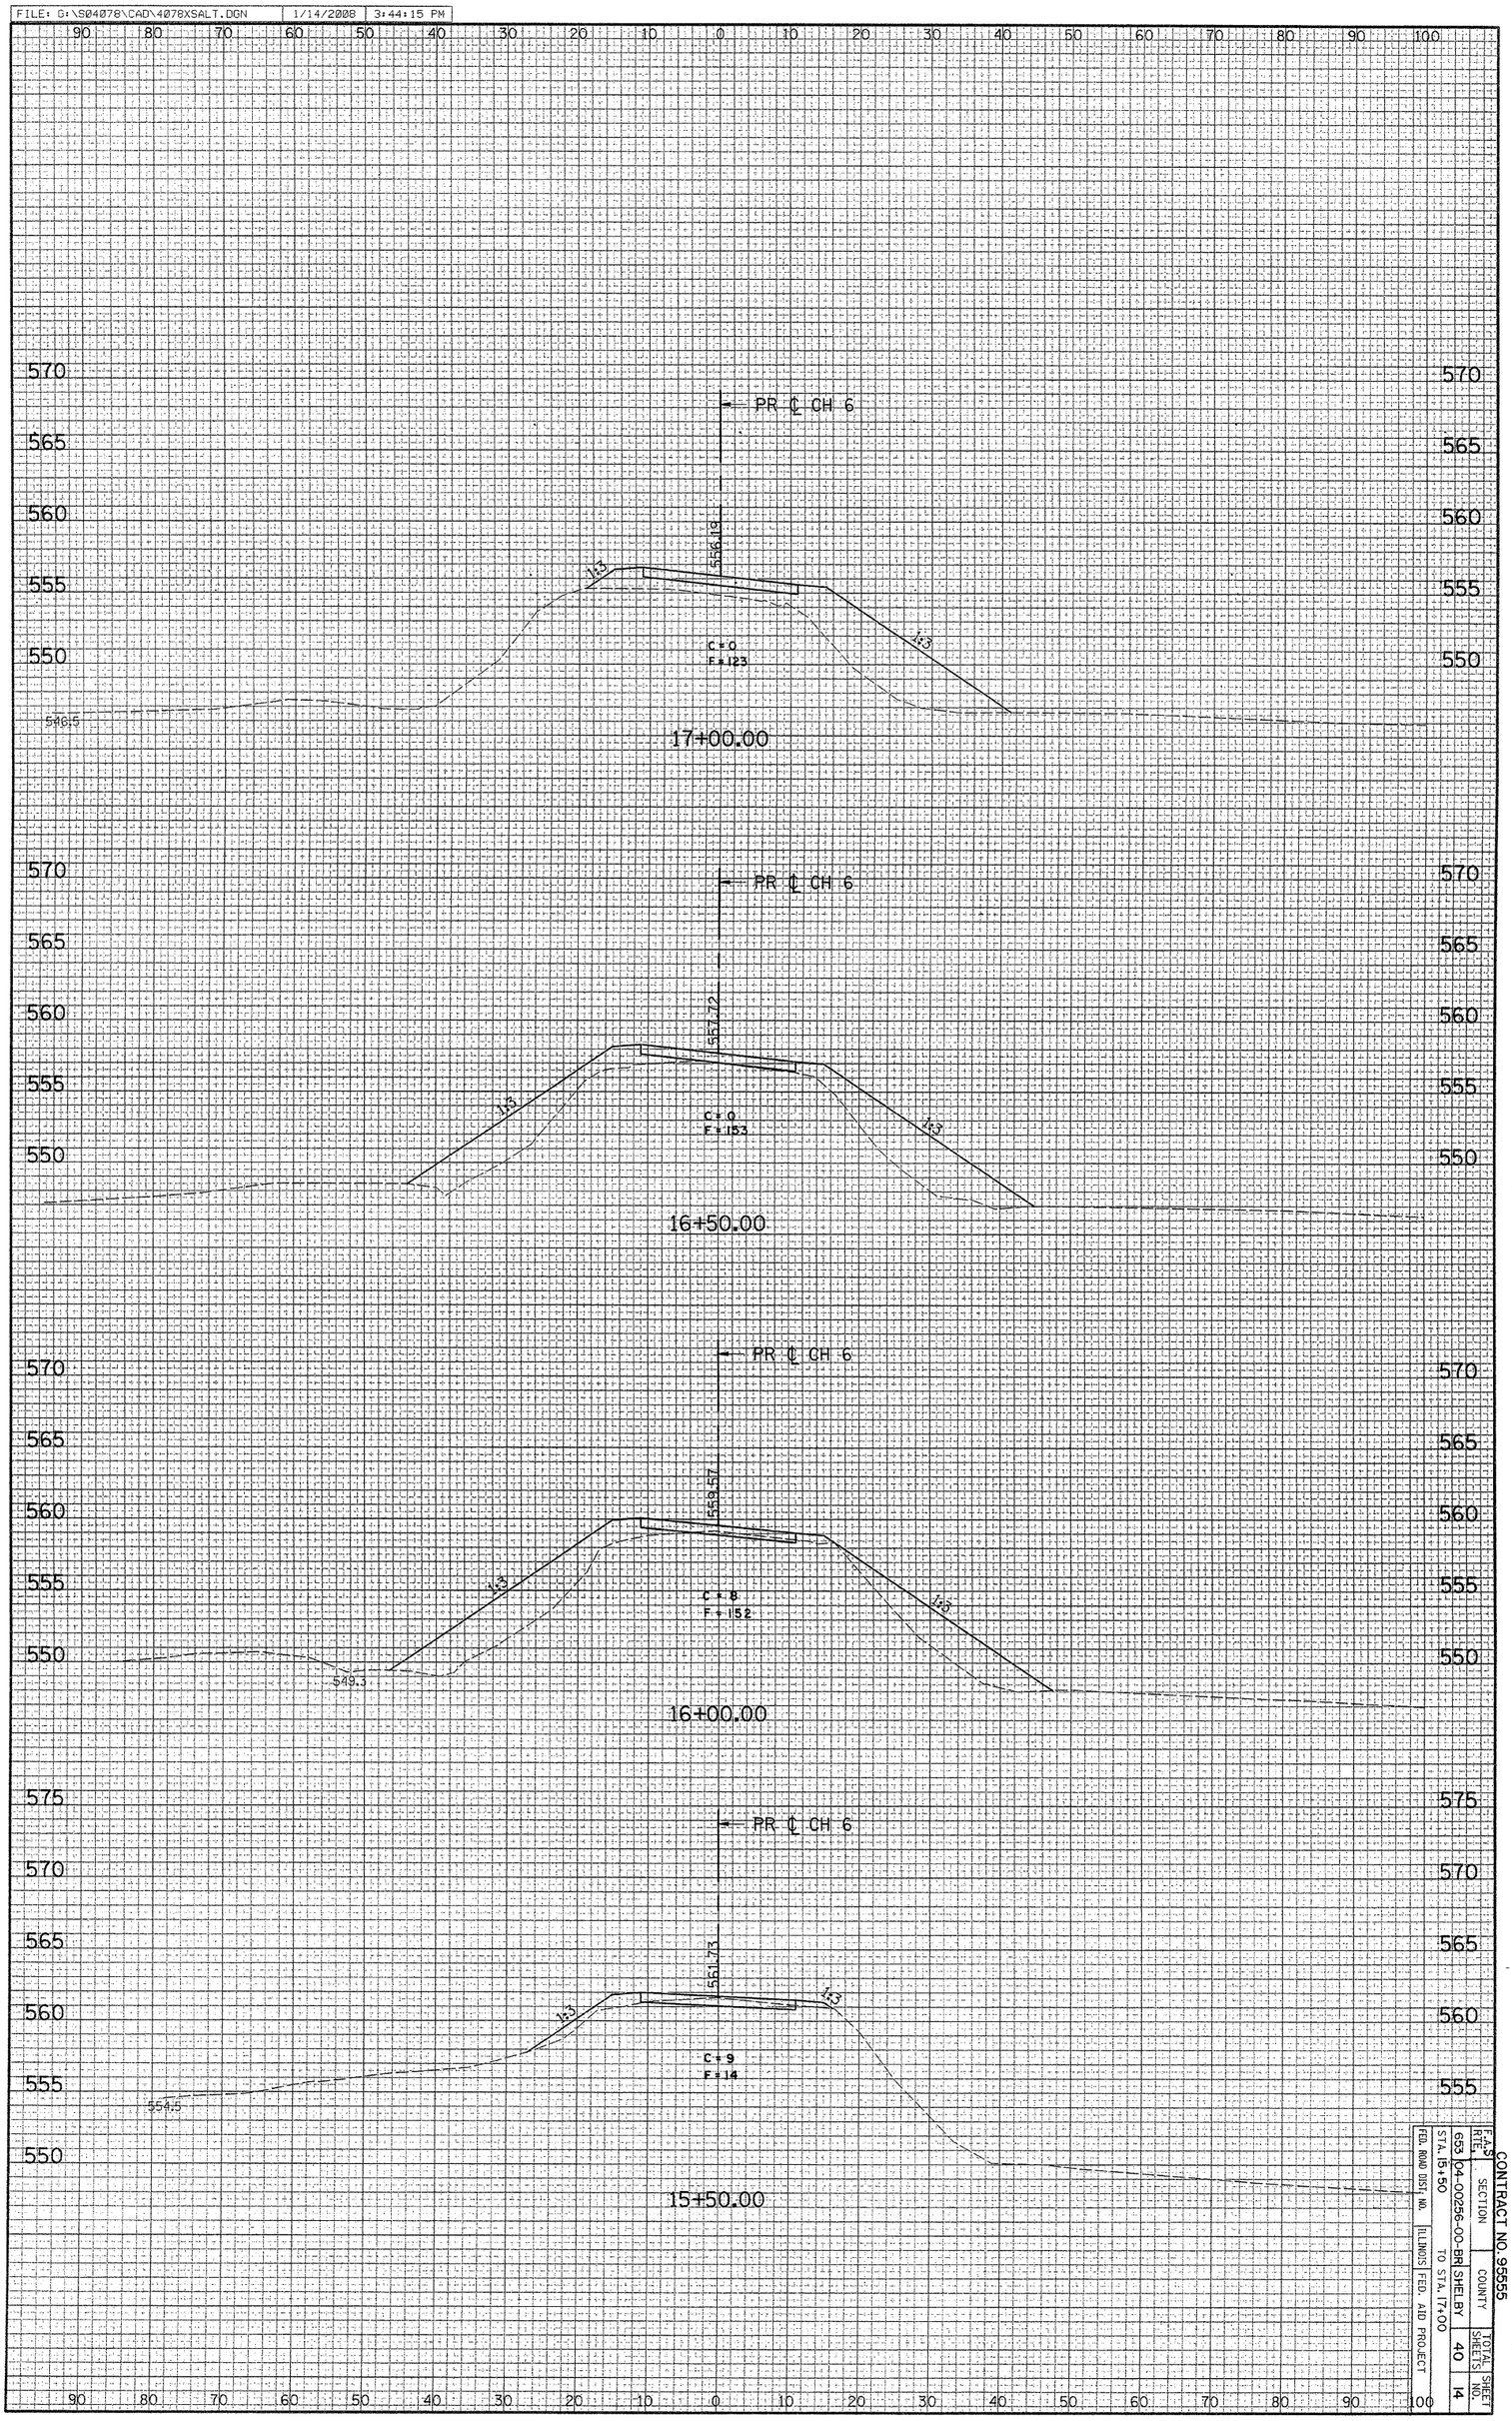

FAS RTE.	SECTION	COUNTY	TOTAL SHEETS	SHEET NO.	
693	04-00256-00-BR	SHELBY	40	14	
STA. 15+50 TO STA. 17+00					
FED. ROAD DIST. NO.	ILLINOIS	FED. AID PROJECT			

CONTRACT NO. 95555