FAP ROUTE	SECTION	COUNTY	TOTAL SHEETS	SHEET NO
	05-00016-03-BR	MADISON	129	19

STA. 49+00 TO STA. 54+50

CONTRACT NO.: 97351

ADDENDUM #1 01-02-2009

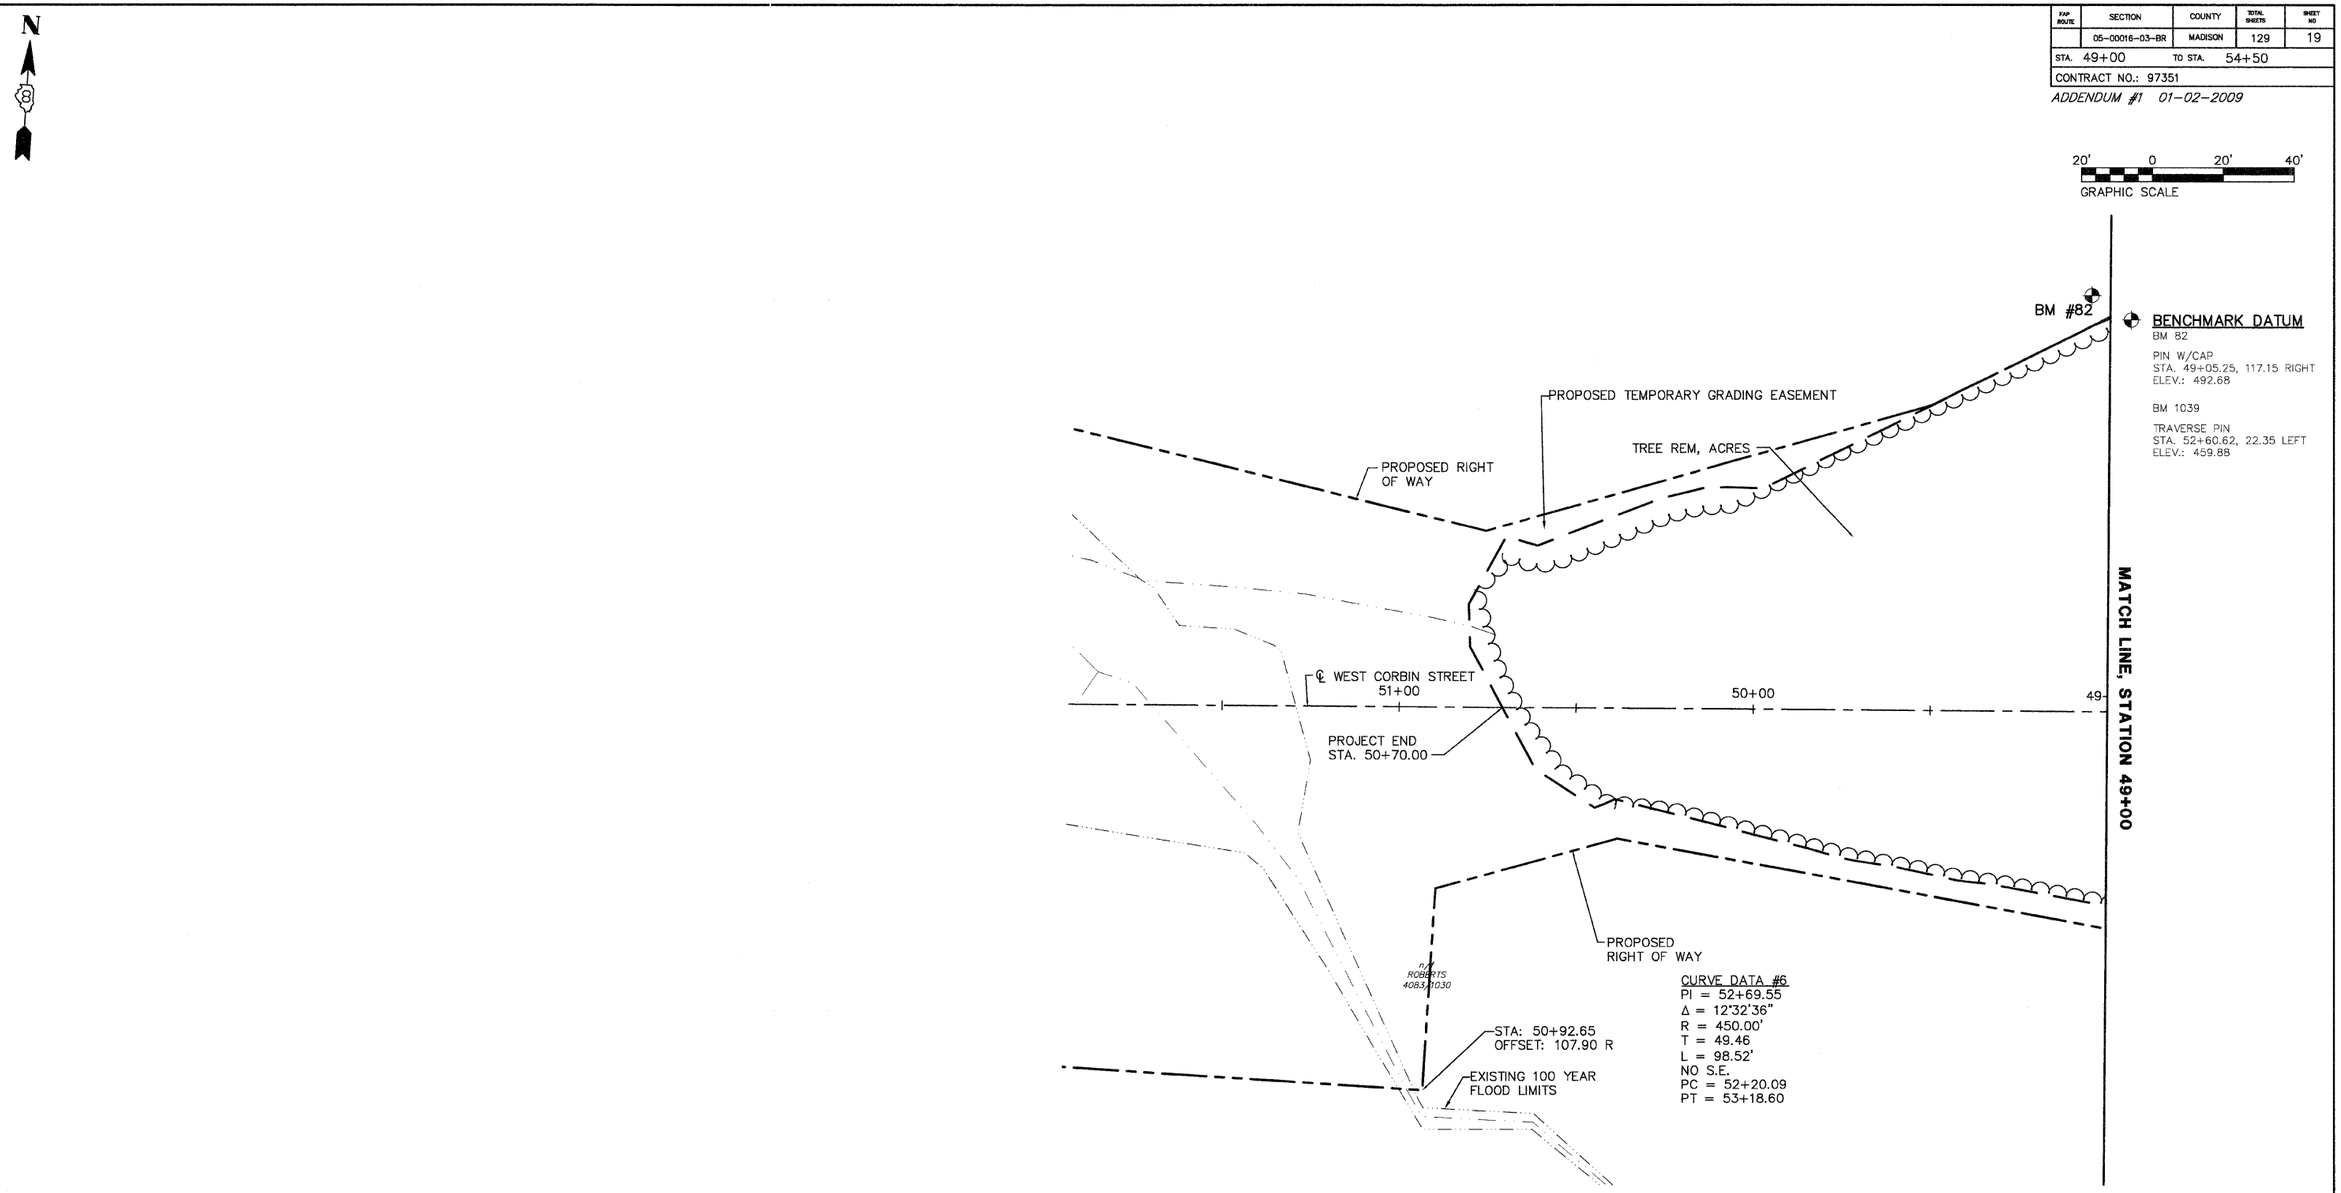

REVISED 1-6-09

20' 0 20' 40'
SCALE: 1" = 20'

REVISIONS	
NAME	DATE

ILLINOIS DEPARTMENT OF TRANSPORTATION

PLAN
STA. 49+00 TO 54+50

FAU ROUTE 8959
SECTION 05-00016-03-BR
COUNTY MADISON

DRAWN BY: R.A.W.

PLAN-WEST CORBIN STREET, STA. 49+00 TO 54+50

PLAN		BY	DATE
NOTE BOOK NO.	SURVEYED	J.T.F.	2/2/06
	PLOTTED		
	ALIGNMENT CHECKED	E.R.O.	2/2/06
	RT. OF WAY CHECKED		
	CADD FILE NAME		