ORIGINAL SURVEY		BY	DATE
	SURVEYED	D.L.W.	6/26/05
NOTE BOOK	PLOTTED		
	TEMPLATE		
NO.	AREAS		
	AREAS CHECKED		

FINAL SURVEY		BY	DATE
	SURVEYED	D.L.W.	1/18/06
NOTE BOOK	PLOTTED		
	TEMPLATE		
NO.	AREAS		
	AREAS CHECKED		

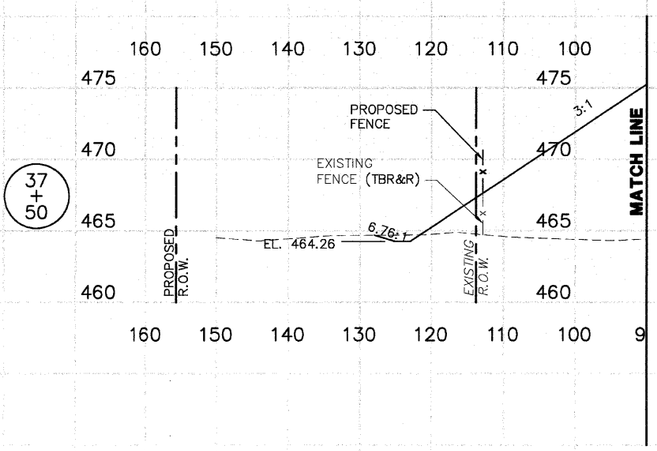

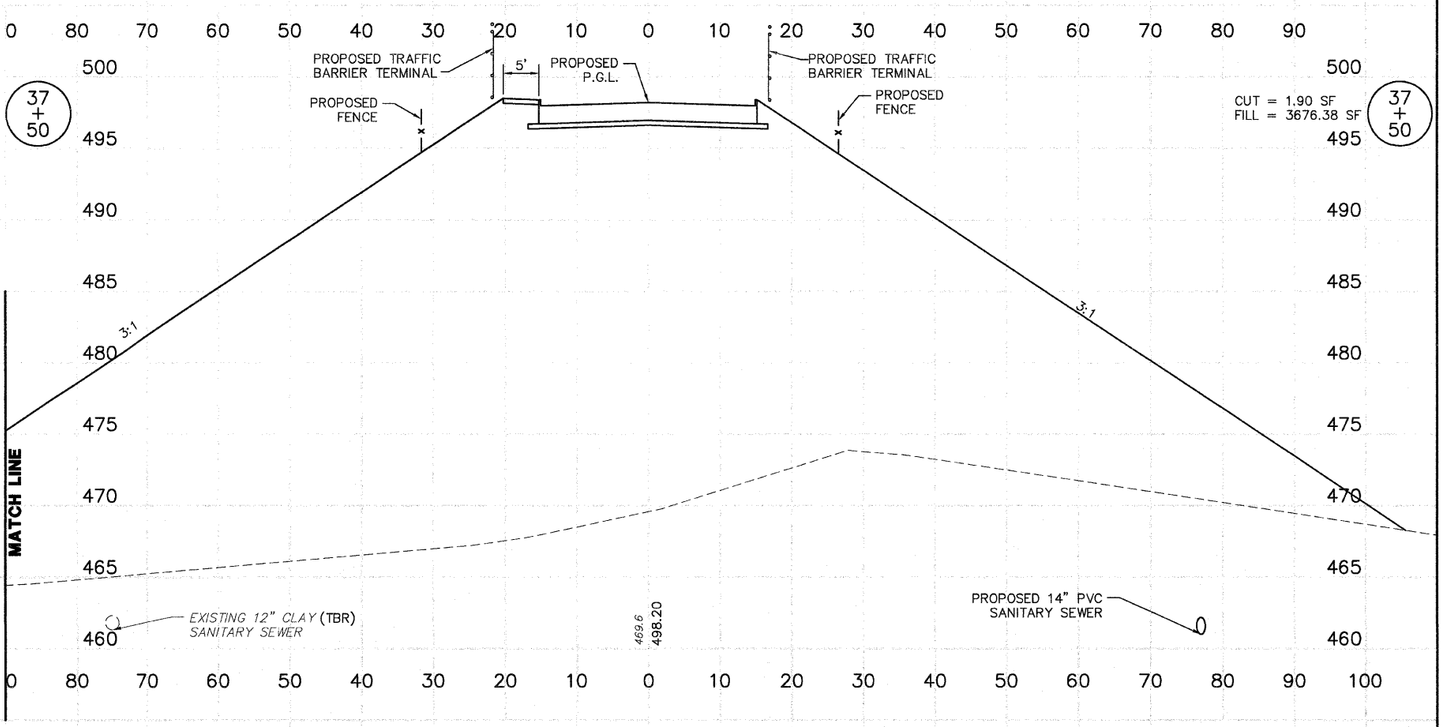

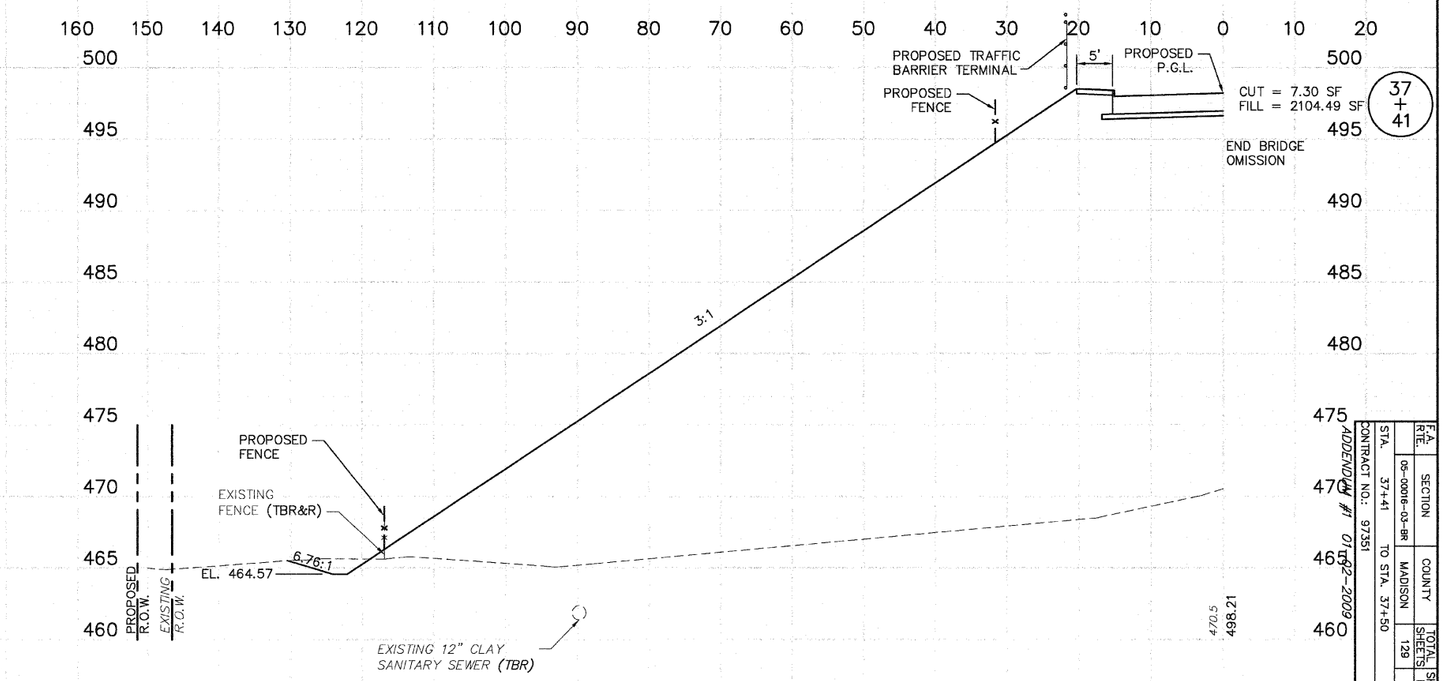

REVISED 1-6-09

SCALE
HORIZ. 1"=10'
VERT. 1"=5'

CROSS SECTIONS-WEST CORBIN STREET - STA. 37+41 TO STA. 37+50

F.A. RTE.	SECTION	COUNTY	TOTAL SHEETS	SHEET NO.
	05-00016-03-BR	MADISON	129	104

CONTRACT NO.: 97351
STA. 37+41 TO STA. 37+50
ADDENDUM #1 01-02-2009