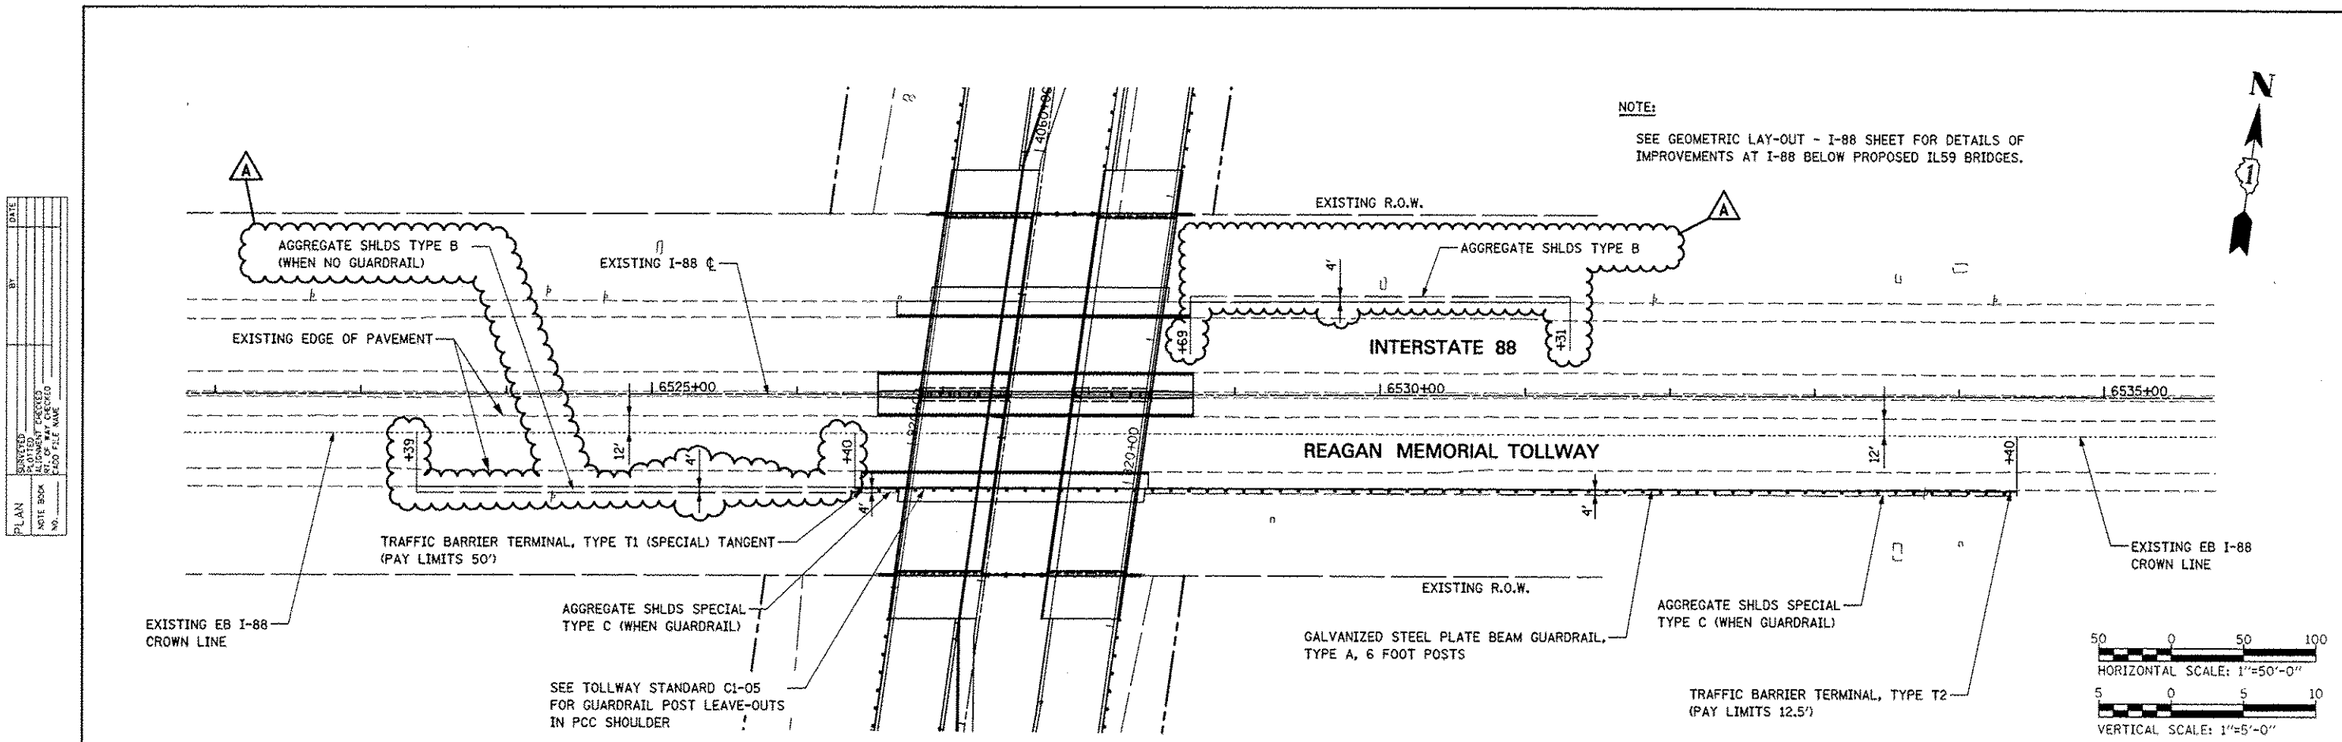

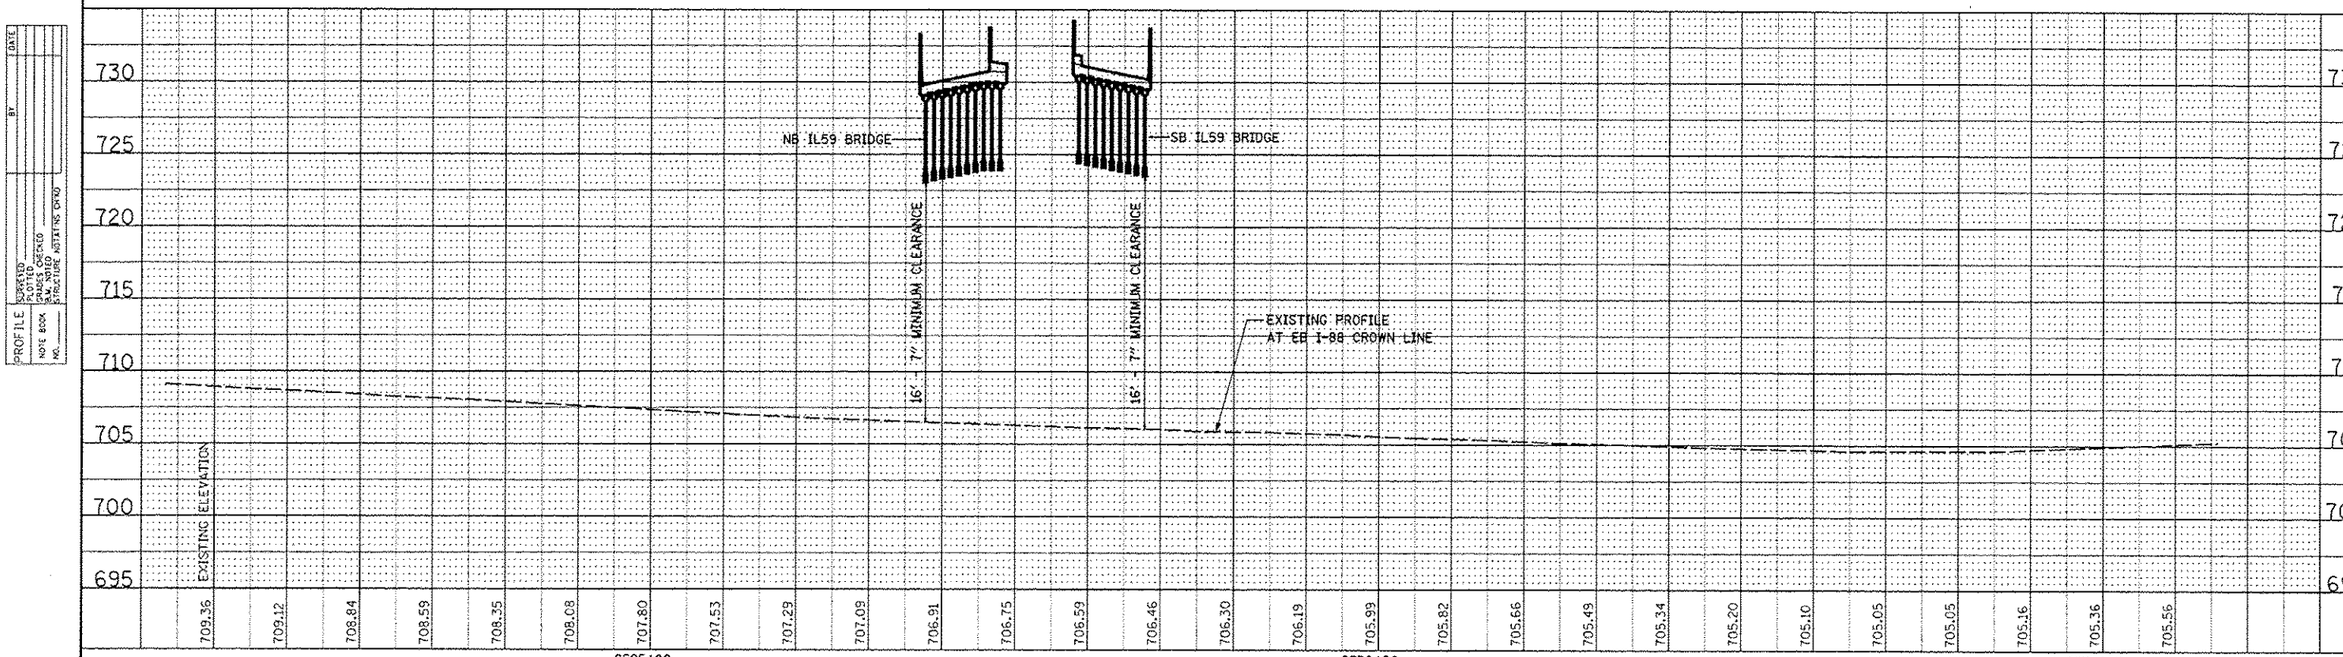

FILE NAME = $FILEL$	USER NAME = $USER$	DESIGNED PJO	REVISED -ADDENDUM A 12/17/2012	**STATE OF ILLINOIS DEPARTMENT OF TRANSPORTATION**	**PLAN AND PROFILE – I-88 EB**
		DRAWN KES	REVISED -		
	PLOT SCALE = $SCALE$	CHECKED JCM	REVISED -		SCALE: SHEET NO. 18 OF 18 SHEETS STA. TO STA.
	PLOT DATE = $DATE$	DATE 10/15/2012	REVISED -		

F.A.P. RTE.	SECTION	COUNTY	TOTAL SHEETS	SHEET NO.
338	(112 & 113) WRS-5	DUPAGE	963	262
		CONTRACT NO. 60I31		
FED. ROAD DIST. NO.	ILLINOIS	FED. AID PROJECT		