ORIGINAL SURVEY		BY	DATE
NOTE BOOK	SURVEYED		
	PLOTTED		
	TEMPLATE		
	AREAS		
NO.	AREAS CHECKED		

FINAL SURVEY		BY	DATE
NOTE BOOK	SURVEYED		
	PLOTTED		
	TEMPLATE		
	AREAS		
NO.	AREAS CHECKED		

FILE NAME = $FILE$

USER NAME = $USER$

PLOT SCALE = $SCALE$

PLOT DATE = $DATE$

DESIGNED	-	RTA
DRAWN	-	KES
CHECKED	-	PJO
DATE	-	10/15/2012

REVISED	-	
REVISED	-	
REVISED	-	

STATE OF ILLINOIS
DEPARTMENT OF TRANSPORTATION

CROSS SECTIONS
RAMP D – PRE-STAGE

SCALE:

SHEET NO. 4 OF 5 SHEETS STA. 1994+50 TO STA. 1996+50

F.A.P. RTE.	SECTION	COUNTY	TOTAL SHEETS	SHEET NO.
338	(112 & 113) WRS-5	DUPAGE	863	

FED. ROAD DIST. NO. | ILLINOIS | FED. AID PROJECT

CONTRACT NO. 60131

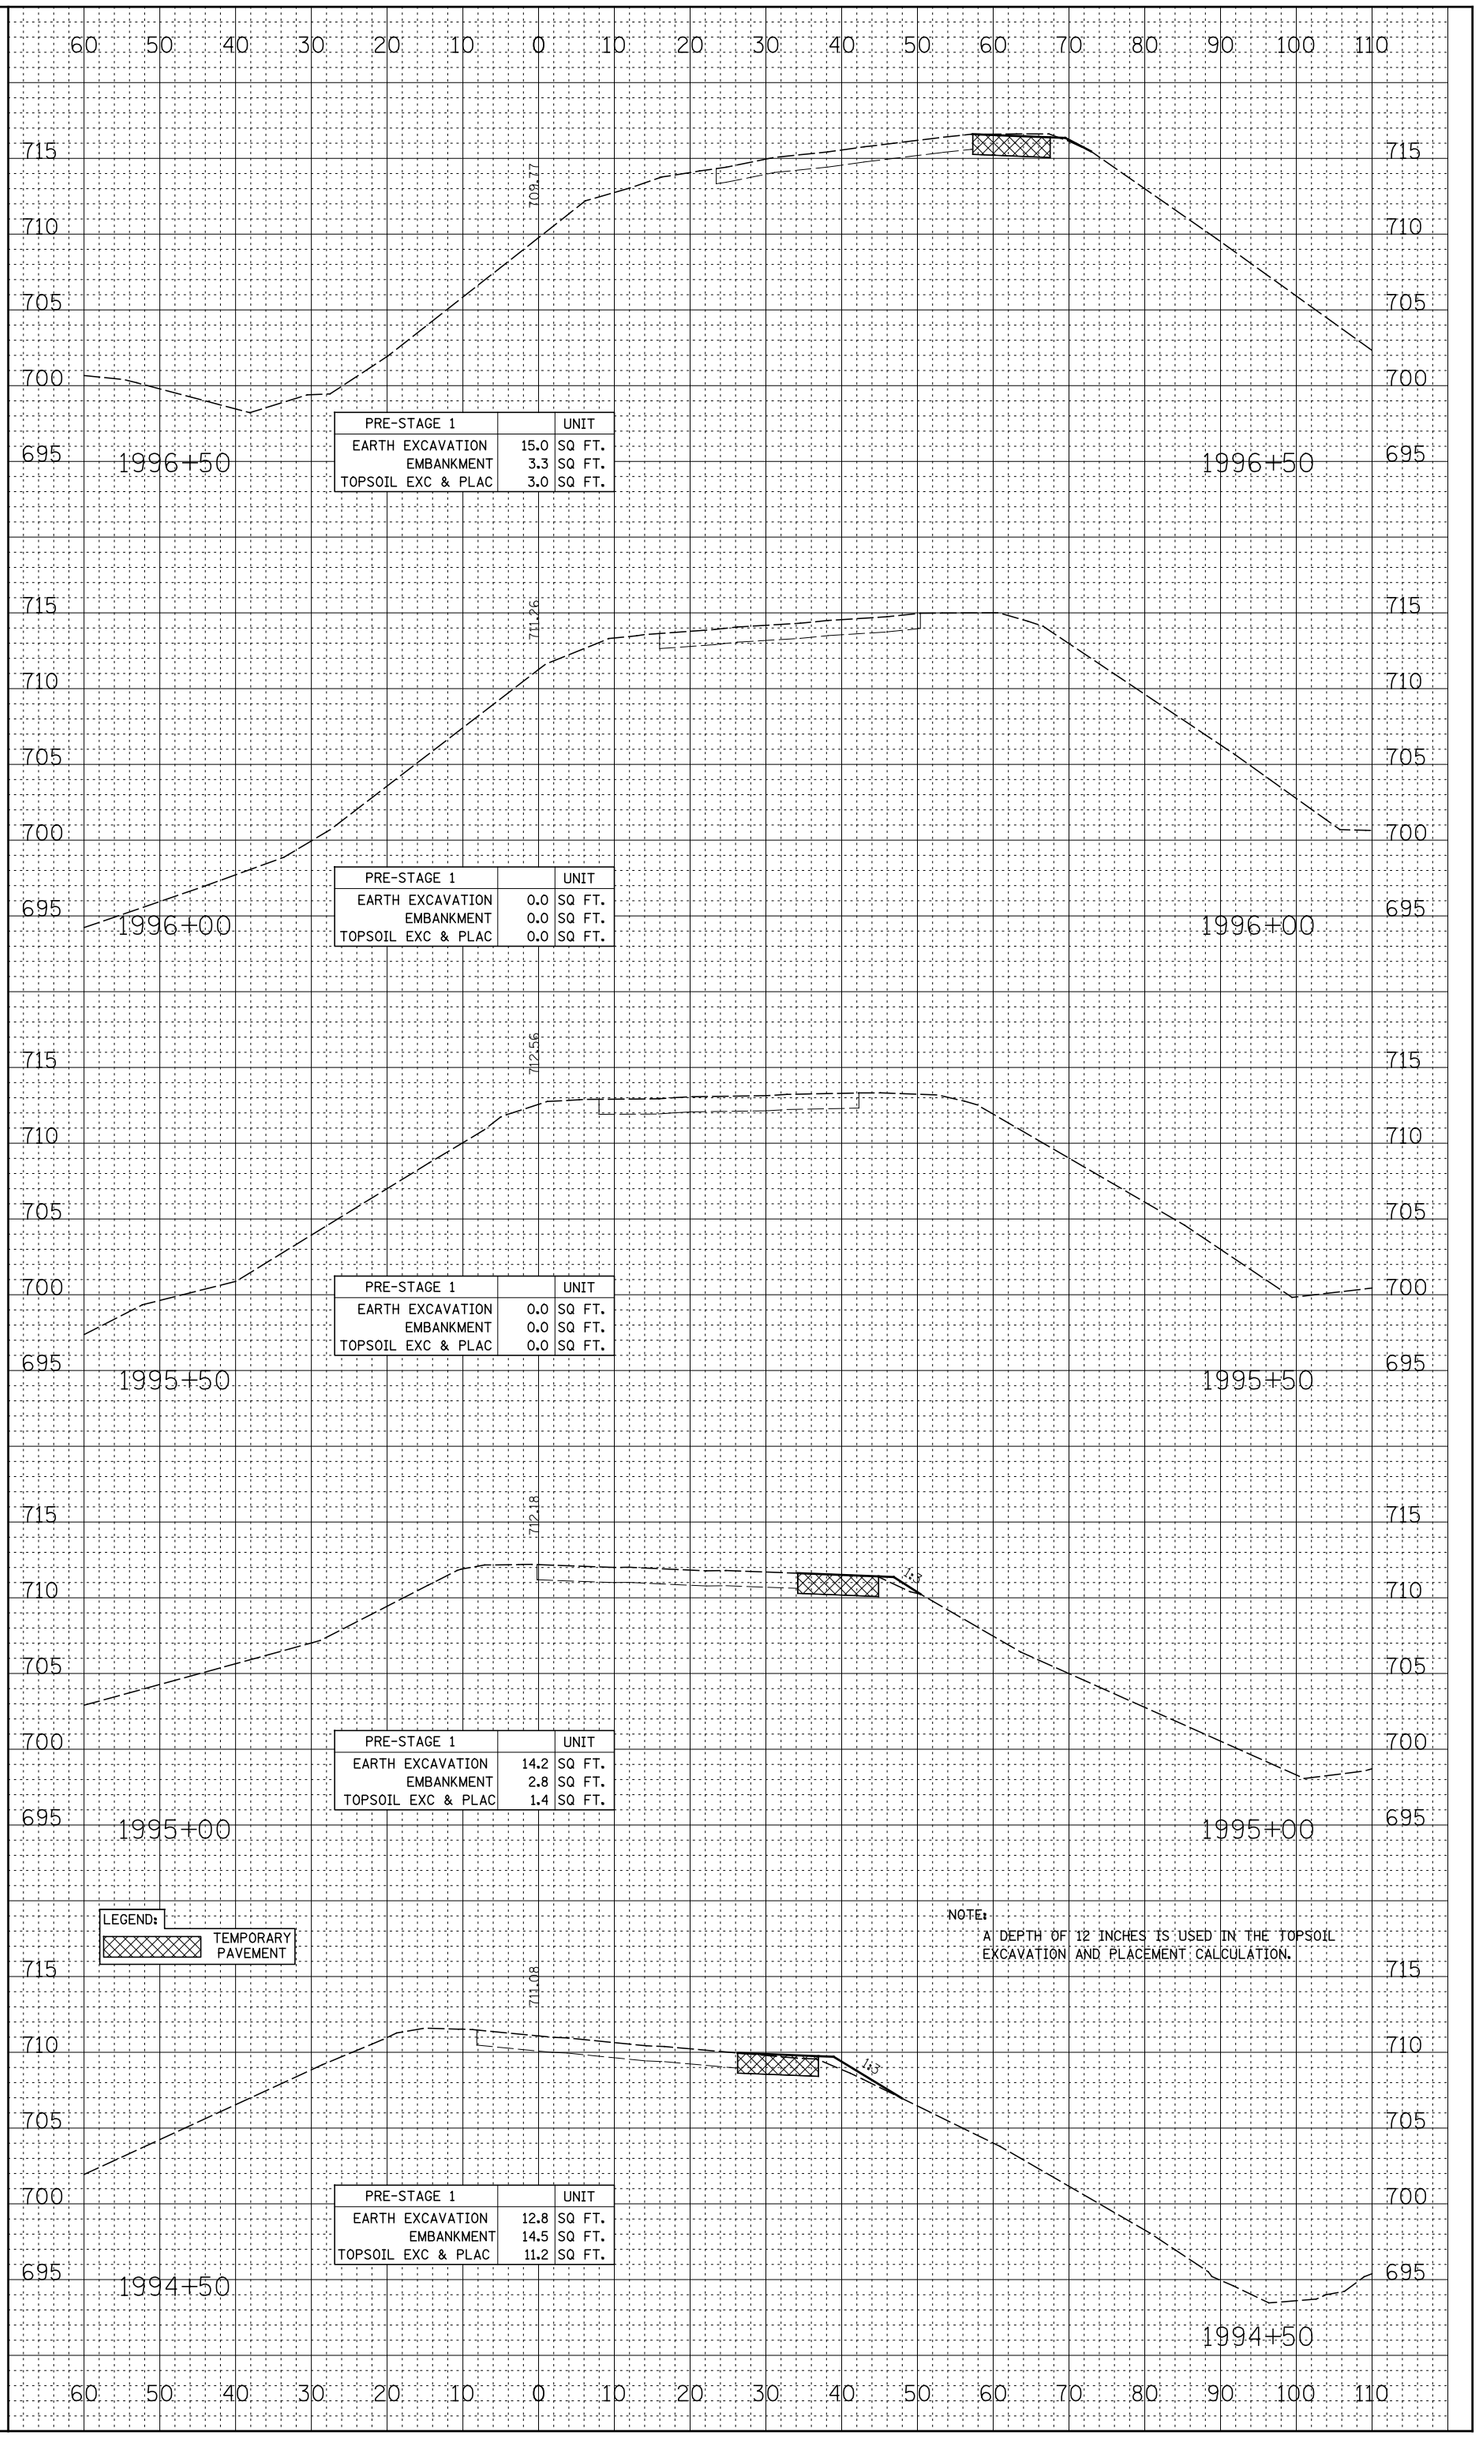

PRE-STAGE 1		UNIT
EARTH EXCAVATION	15.0	SQ FT.
EMBANKMENT	3.3	SQ FT.
TOPSOIL EXC & PLAC	3.0	SQ FT.

PRE-STAGE 1		UNIT
EARTH EXCAVATION	0.0	SQ FT.
EMBANKMENT	0.0	SQ FT.
TOPSOIL EXC & PLAC	0.0	SQ FT.

PRE-STAGE 1		UNIT
EARTH EXCAVATION	0.0	SQ FT.
EMBANKMENT	0.0	SQ FT.
TOPSOIL EXC & PLAC	0.0	SQ FT.

PRE-STAGE 1		UNIT
EARTH EXCAVATION	14.2	SQ FT.
EMBANKMENT	2.8	SQ FT.
TOPSOIL EXC & PLAC	1.4	SQ FT.

PRE-STAGE 1		UNIT
EARTH EXCAVATION	12.8	SQ FT.
EMBANKMENT	14.5	SQ FT.
TOPSOIL EXC & PLAC	11.2	SQ FT.

LEGEND:
TEMPORARY PAVEMENT

NOTE:
A DEPTH OF 12 INCHES IS USED IN THE TOPSOIL EXCAVATION AND PLACEMENT CALCULATION.