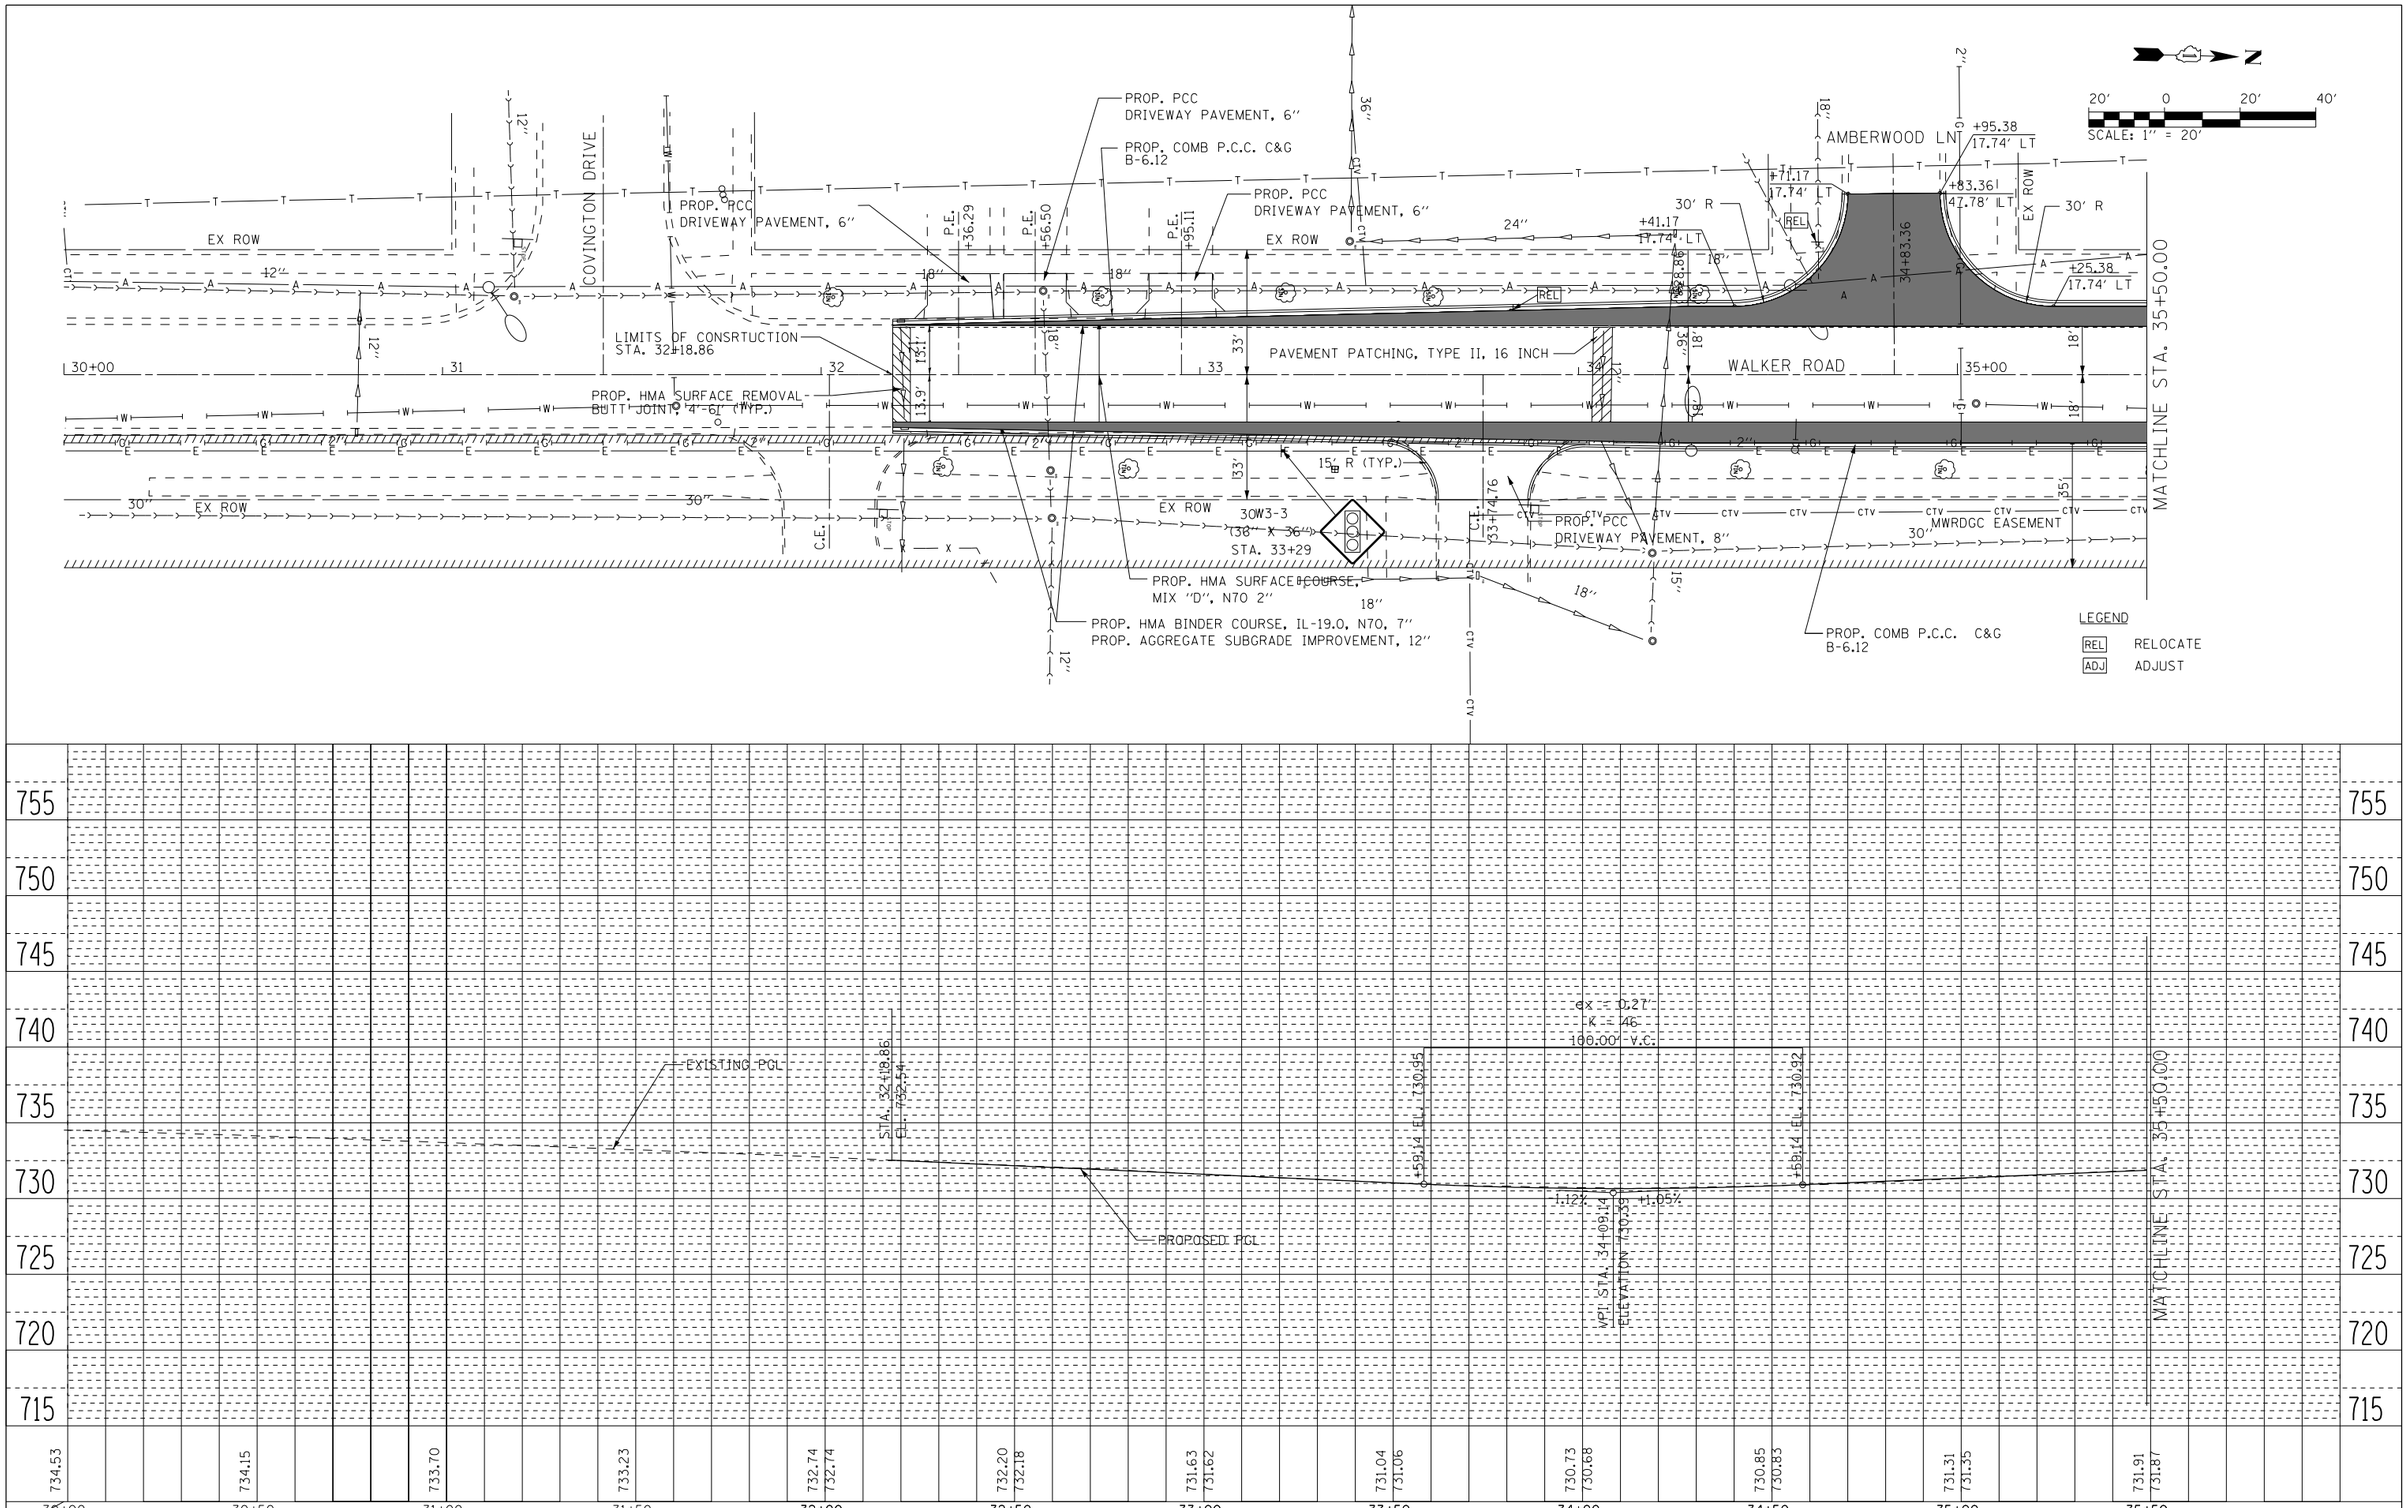

FILE NAME = $FILEL$	USER NAME = rgall	DESIGNED -	REVISED -
		DRAWN -	REVISED -
	PLOT SCALE = 40.0000 ' / in.	CHECKED -	REVISED -
	PLOT DATE = 10/19/2012	DATE -	REVISED -

STATE OF ILLINOIS
DEPARTMENT OF TRANSPORTATION

WALKER ROAD
ROADWAY PLAN AND PROFILE

SCALE: | SHEET NO. 1 OF 3 SHEETS | STA. 32+18.86 TO STA. 35+50.00

F.A. RTE.	SECTION	COUNTY	TOTAL SHEETS	SHEET NO.
1587	3098-R	COOK	95	28

CONTRACT NO. 60L79

ILLINOIS FED. AID PROJECT