FINAL SURVEY	NOTE BOOK	NO.
SURVEYED		
PLOTTED		
TEMPLATE		
AREAS		
AREAS CHECKED		

BY	DATE

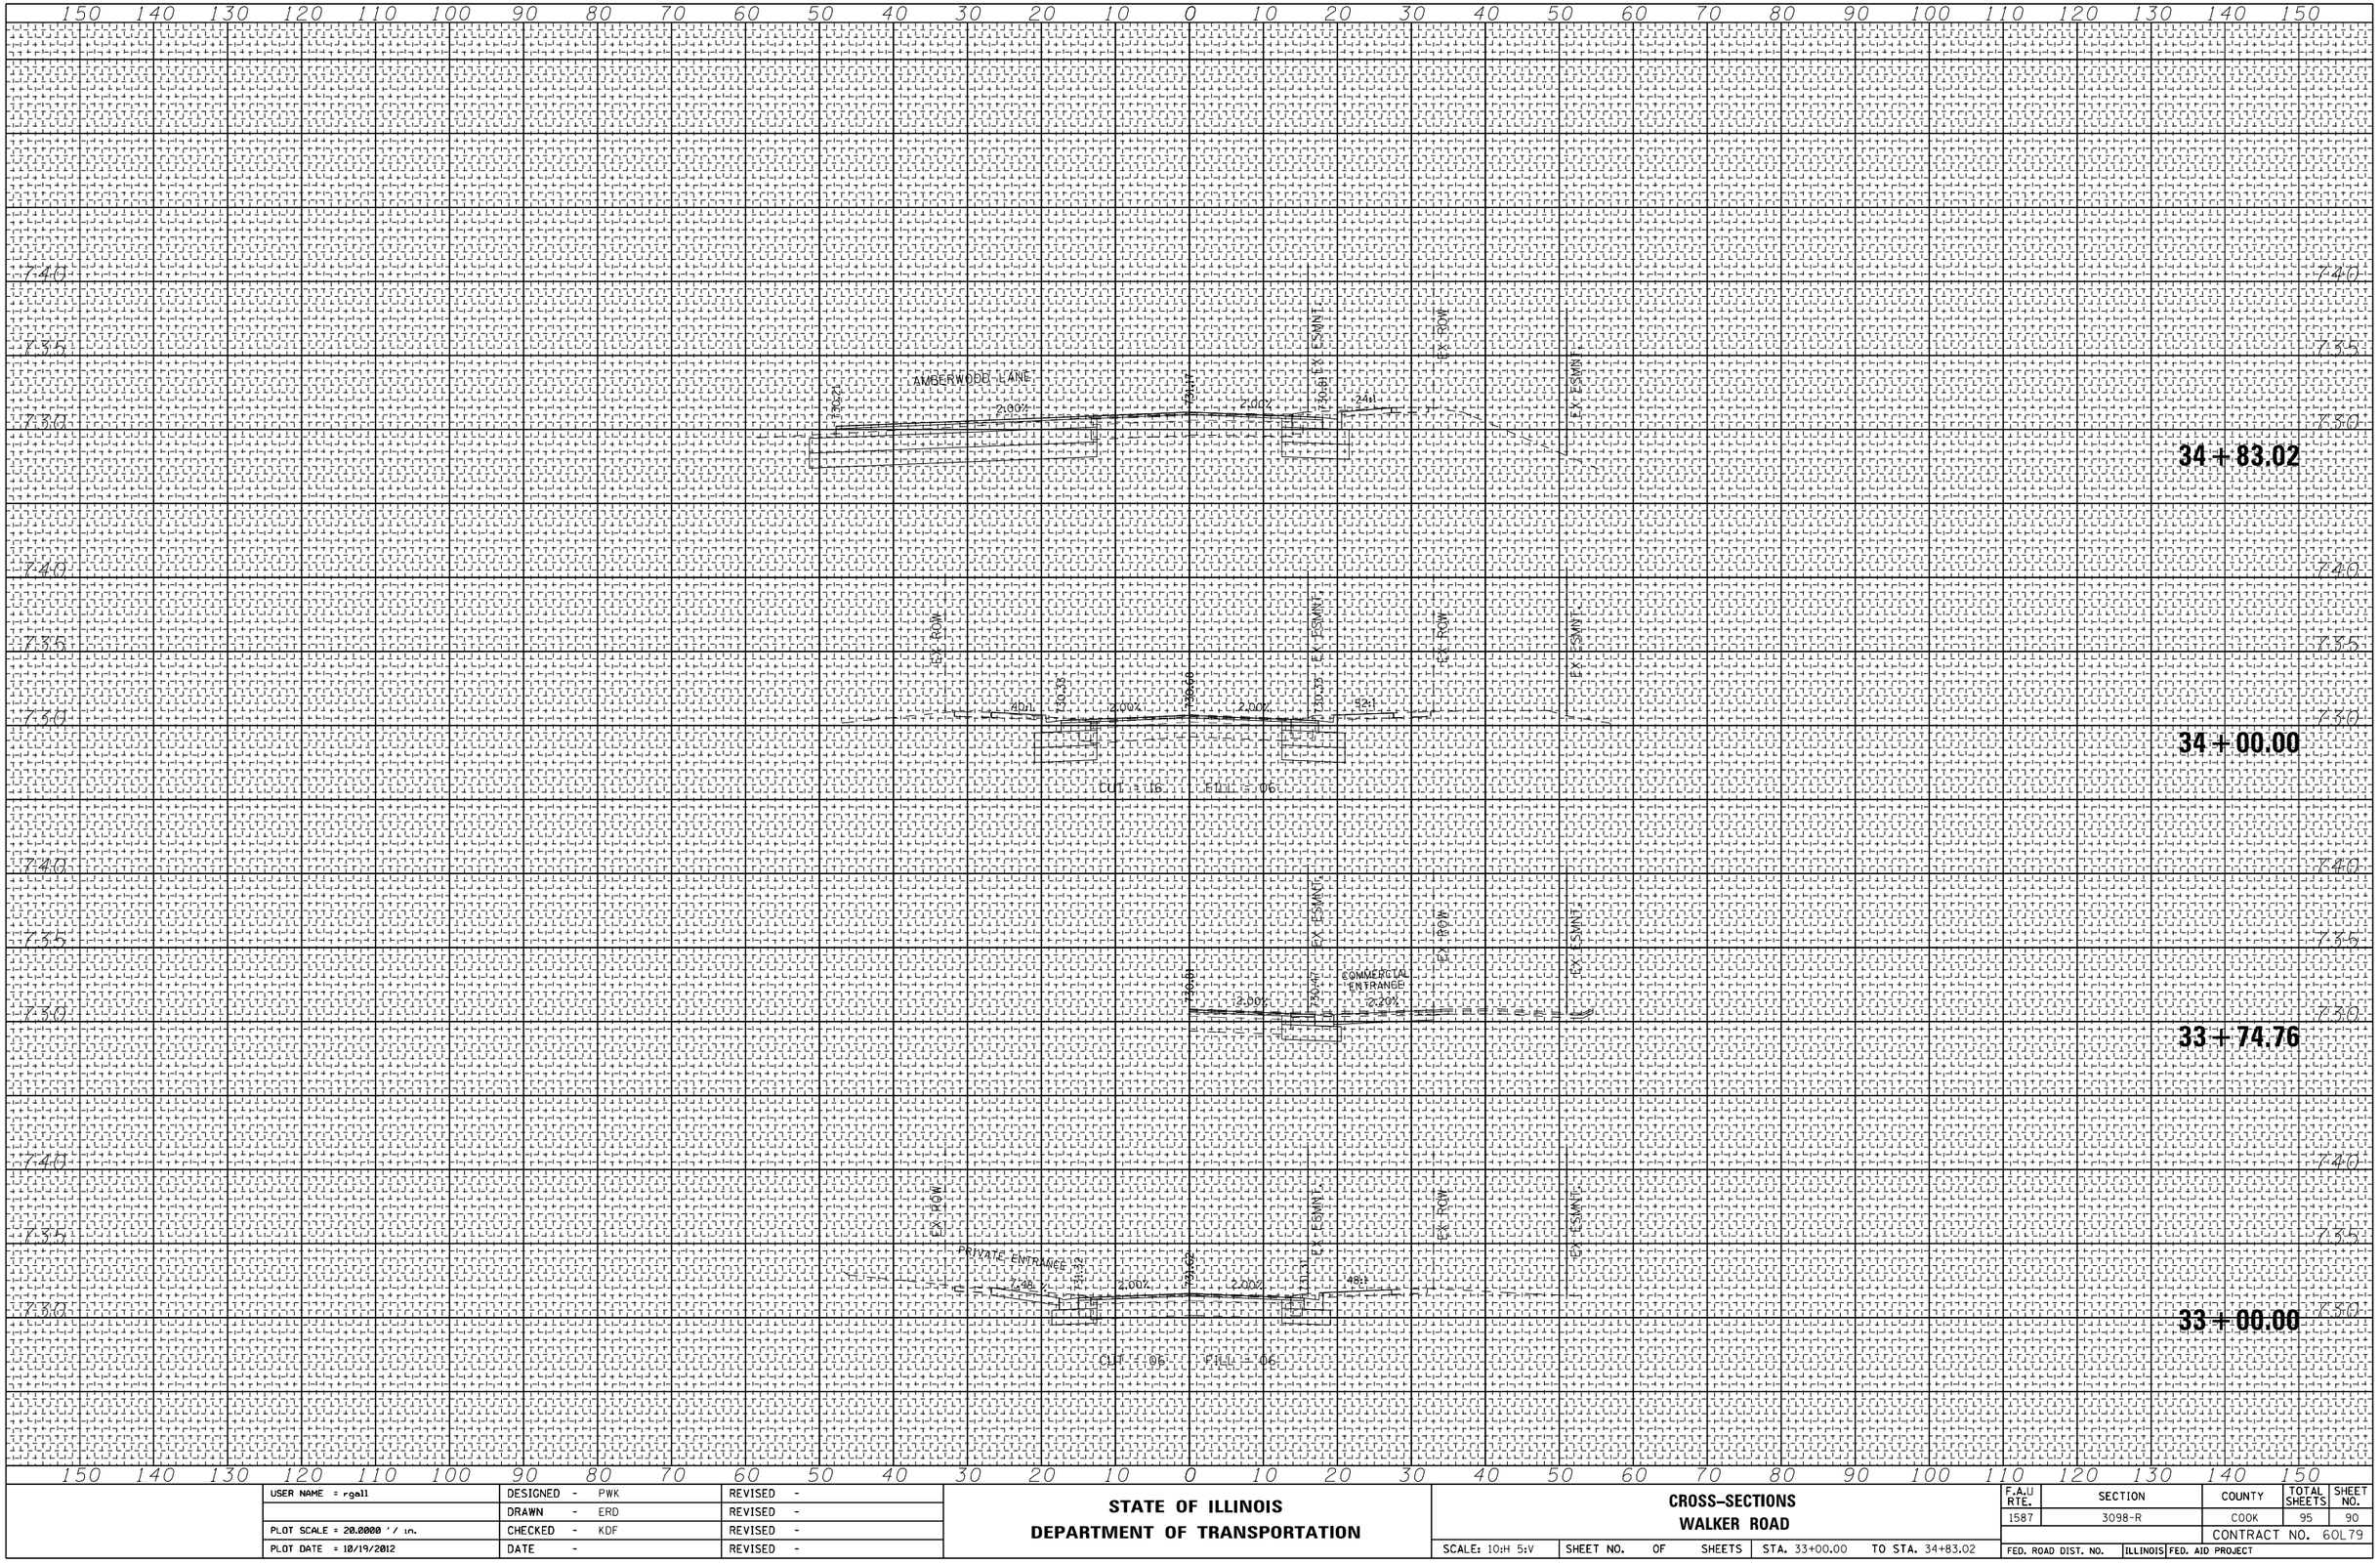

ORIGINAL SURVEY	NOTE BOOK	NO.
SURVEYED		
PLOTTED		
TEMPLATE		
AREAS		
AREAS CHECKED		

BY	DATE

FILE NAME = $FILEL$

USER NAME = rgall	DESIGNED - PWK	REVISED -
	DRAWN - ERD	REVISED -
PLOT SCALE = 20.0000 ' / in.	CHECKED - KDF	REVISED -
PLOT DATE = 10/19/2012	DATE -	REVISED -

STATE OF ILLINOIS
DEPARTMENT OF TRANSPORTATION

CROSS-SECTIONS
WALKER ROAD

SCALE: 10:H 5:V | SHEET NO. OF SHEETS | STA. 33+00.00 | TO STA. 34+83.02

F.A.U RTE.	SECTION	COUNTY	TOTAL SHEETS	SHEET NO.
1587	3098-R	COOK	95	90
		CONTRACT NO. 60L79		
FED. ROAD DIST. NO.	ILLINOIS	FED. AID PROJECT		