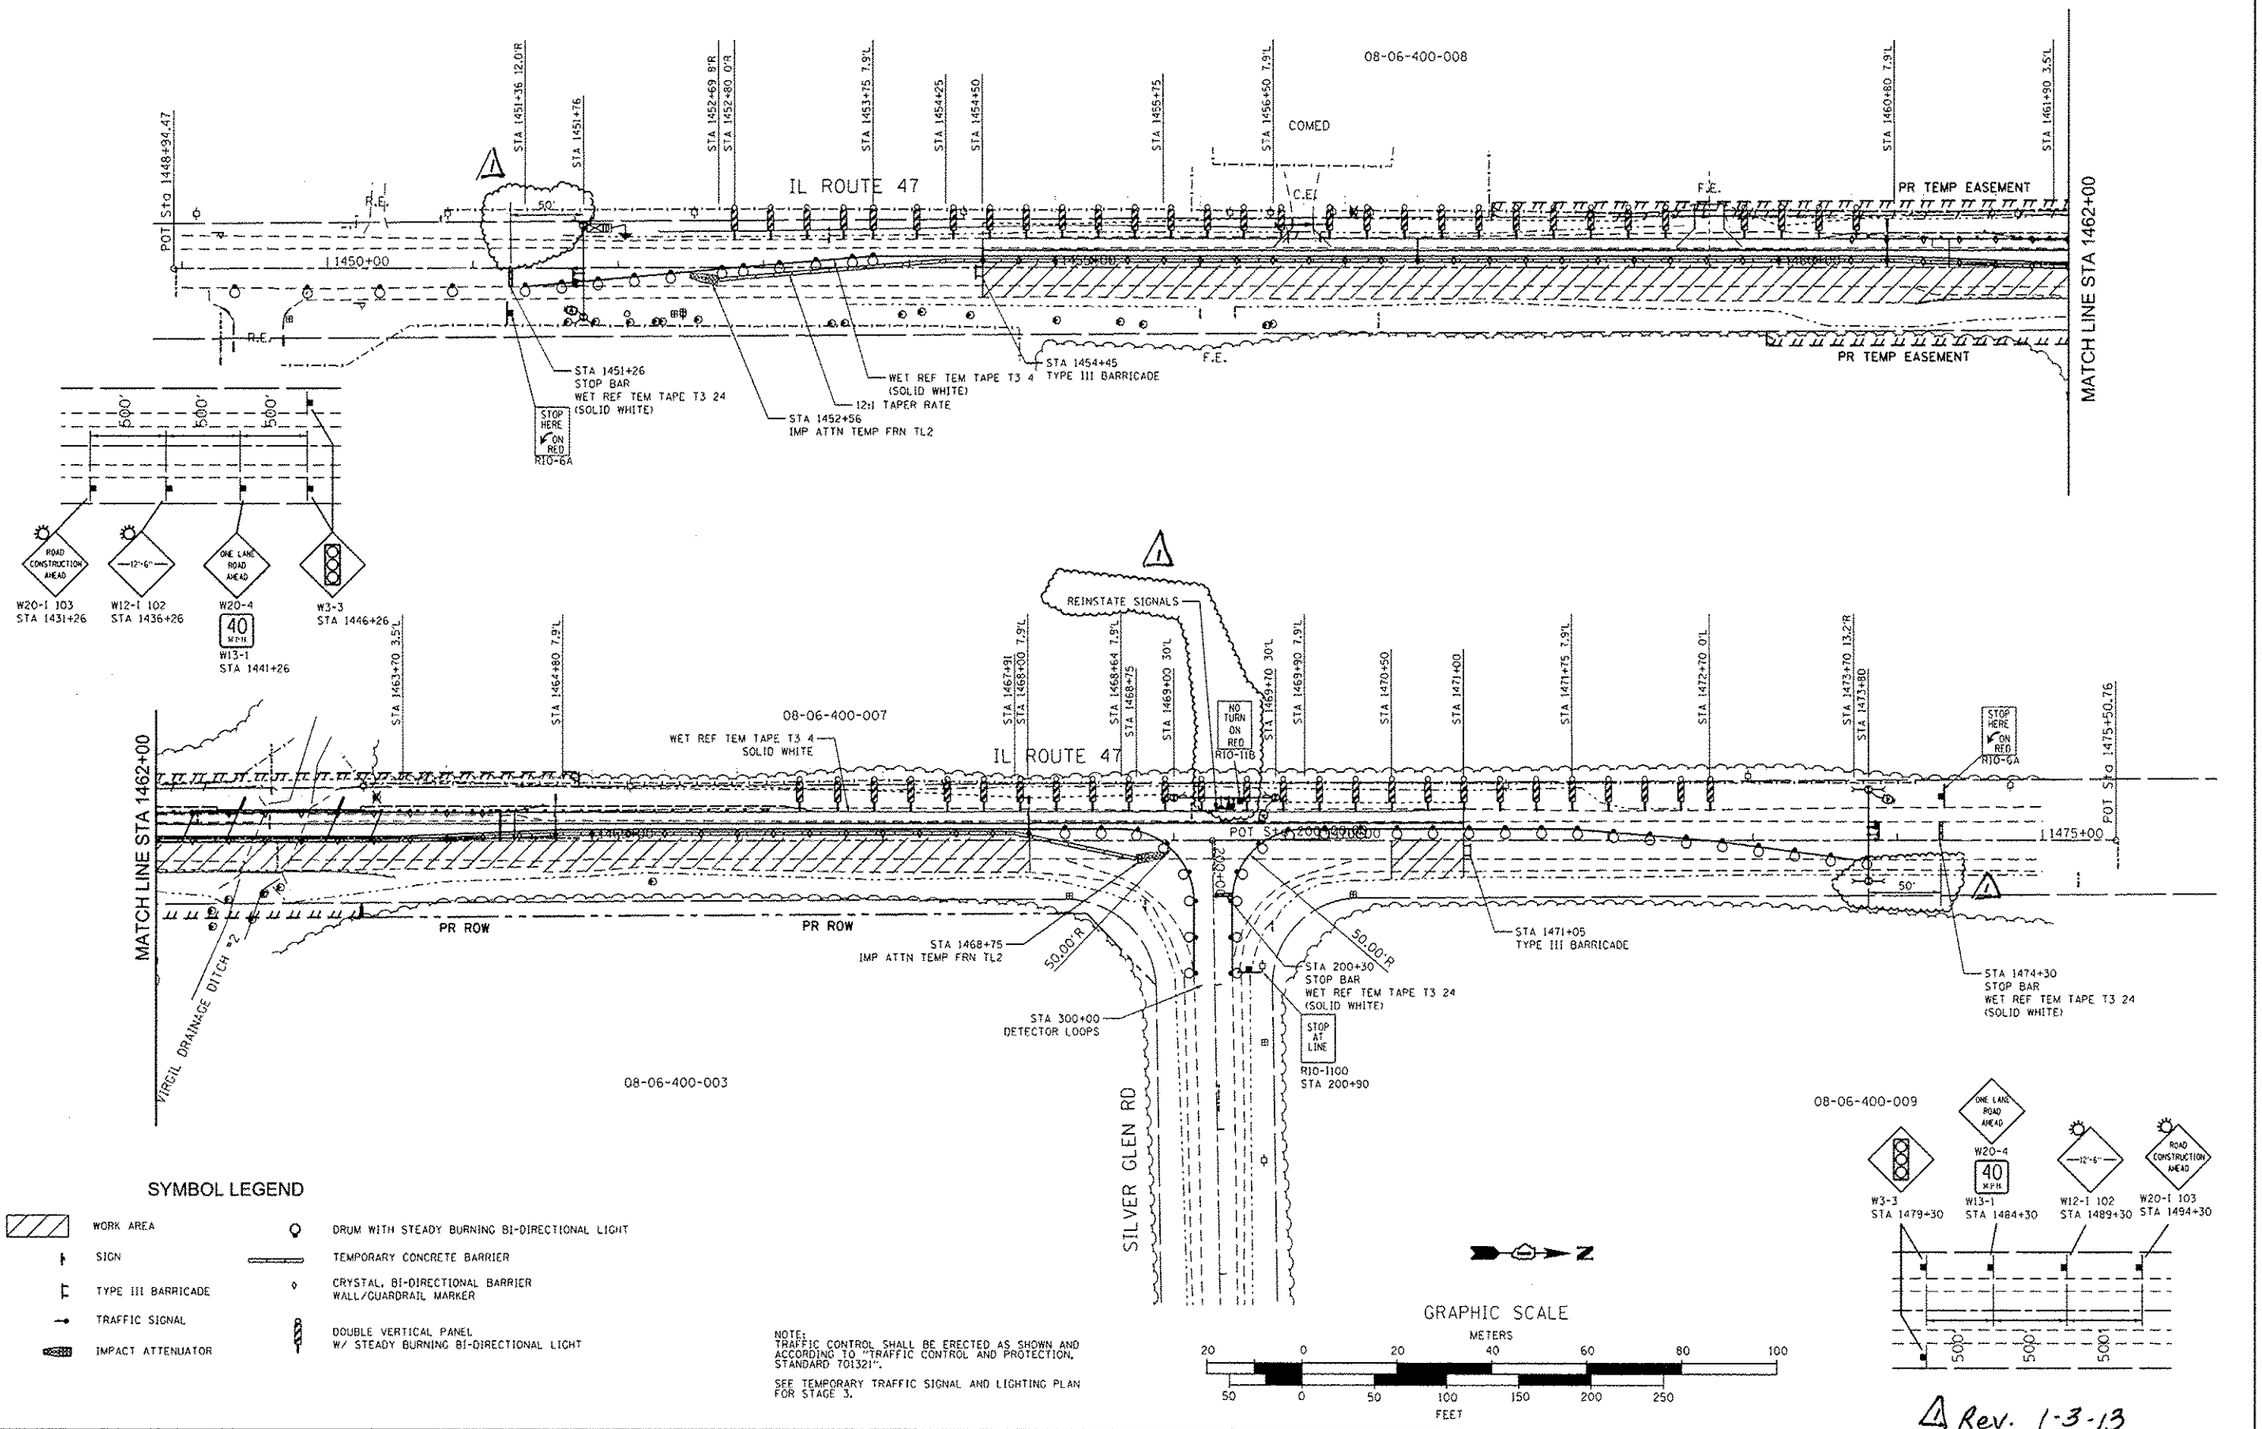

NOTE:
TRAFFIC CONTROL SHALL BE ERECTED AS SHOWN AND ACCORDING TO "TRAFFIC CONTROL AND PROTECTION, STANDARD 701321".

SEE TEMPORARY TRAFFIC SIGNAL AND LIGHTING PLAN FOR STAGE 3.

4 Rev. 1-3-13

ROBERT E. HAMILTON CONSULTING ENGINEERS, INC. Engineers – Surveyors – Planners Joliet, Illinois (815) 730-3444	USER NAME = emenp	DESIGNED - JTS	REVISED - 10-8-2012
		DRAWN - DWS	REVISED - 12-4-2012
	PLOT SCALE = 100.0000 ' / in.	CHECKED - JAR	REVISED -
	PLOT DATE = 12/5/2012	DATE - 8-23-2011	REVISED -

STATE OF ILLINOIS
DEPARTMENT OF TRANSPORTATION

IL ROUTE 47 OVER VIRGIL DITCH #2
SUGGESTED STAGE OF CONSTRUCTION & TRAFFIC CONTROL – STAGE 3

SCALE: 1"=50' | SHEET NO. OF SHEETS | STA. TO STA.

F.A.P. RTE.	SECTION	COUNTY	TOTAL SHEETS	SHEET NO.
326	106X-8	KANE	87	18
		CONTRACT NO. 60N13		
FED. ROAD DIST. NO.	ILLINOIS	FED. AID PROJECT		