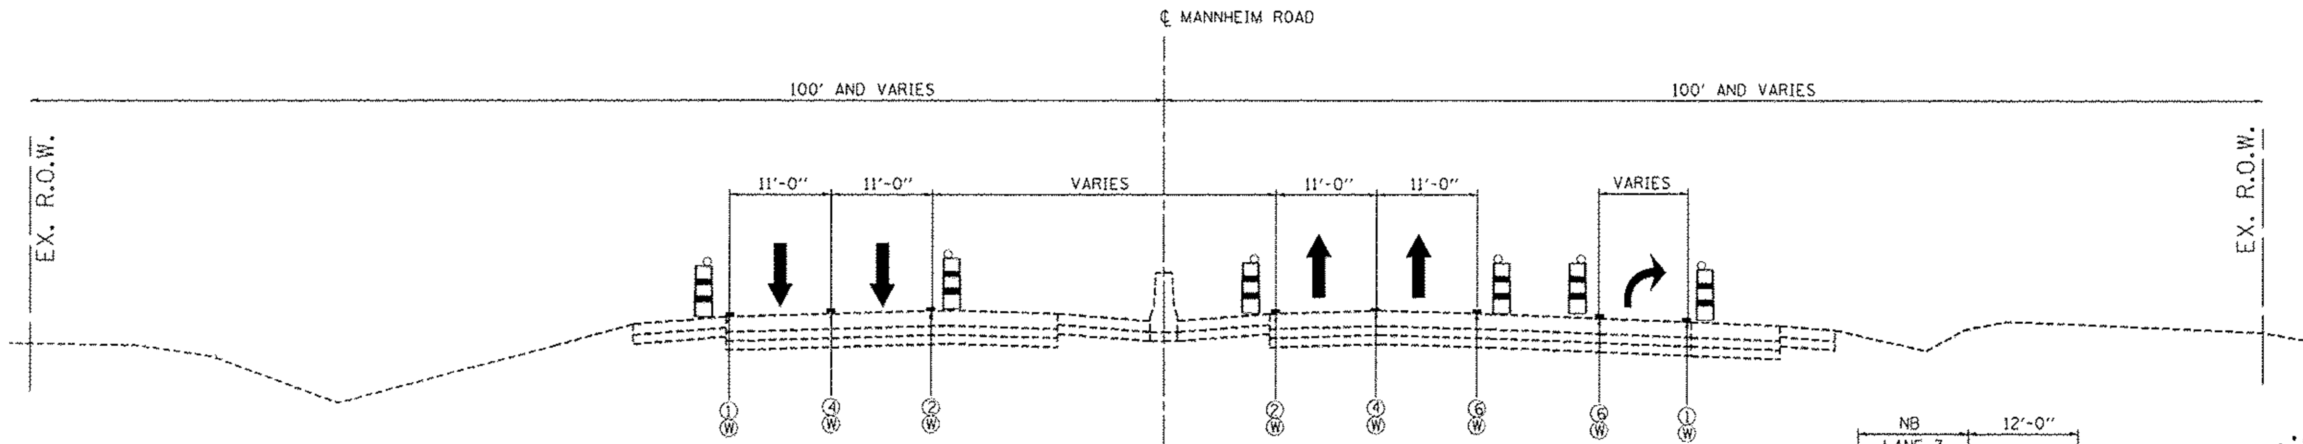

STAGE 2 - SUB-STAGE B
MANNHEIM RD.
(STA. 123+00)

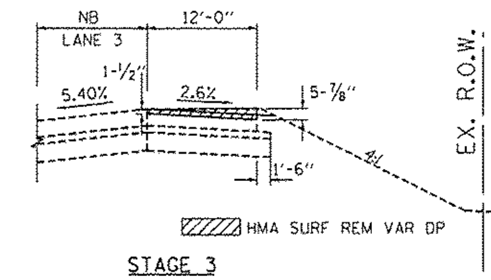

STAGE 3
MANNHEIM RD.
(STA. 139+00 to STA. 156+00)

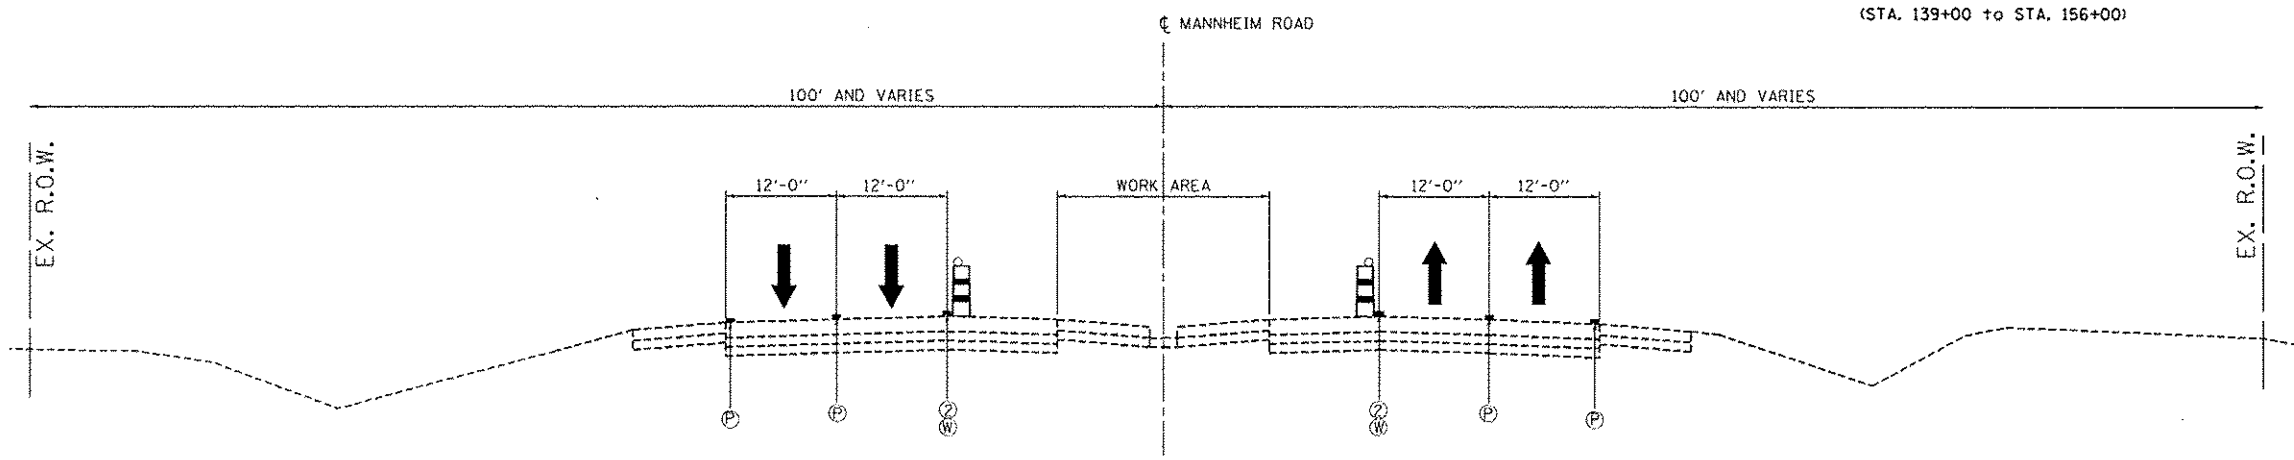

STAGE 3
MANNHEIM RD.
(STA. 127+00)

NOTES:

1) EPOXY OR POLYUREA PAVEMENT MARKING SHALL BE USED FOR TEMPORARY PAVEMENT MARKING WHEN CONSTRUCTION STAGING EXTENDS OVER THE WINTER PERIOD. EPOXY OR POLYUREA PAVEMENT MARKING WILL BE PAID AT THE CONTRACT UNIT PRICE OF TEMPORARY PAVEMENT MARKING OR WET REFLECTIVE TEMPORARY TAPE TYPE III AND NO ADDITIONAL COMPENSATION WILL BE ALLOWED FOR CHANGES IN QUANTITIES TO COMPLY WITH THIS REQUIREMENT.

2) REMOVAL OF EPOXY OR POLYUREA PAVEMENT MARKING THAT WAS PLACED FOR CONSTRUCTION STAGE DURING WINTER PERIOD, WILL BE PAID FOR AS PAVEMENT MARKING REMOVAL.

MAINTENANCE OF TRAFFIC LEGEND

- TEMPORARY PAVEMENT
- TEMPORARY CONCRETE BARRIER
- TYPE II BARRICADE OR DRUM W/ TYPE C STEADY BURN MONO-DIRECTIONAL LIGHT
- DOUBLE VERTICAL PANEL
- TRAFFIC DIRECTION

1. PVT MK - LINE 4" WHITE
2. PVT MK - LINE 4" YELLOW
3. PVT MK - DBL 4" YELLOW
4. PVT MK - LINE 4" WHITE (10' DASH- 30' SKIP)
5. PVT MK - LINE 6" WHITE
6. PVT MK - LINE 8" WHITE
7. EXISTING PAVEMENT MARKING

- T: TEMP PVT MK (SEE GENERAL NOTES SHT G-03)
- W: WET REF TEM TAPE T3 (SEE GENERAL NOTES SHT G-03)
- P: PERM PVT MK (SEE PVT MK PLANS)

MOT-06

FILE NAME = \$FILEL\$	USER NAME = \$USER\$	DESIGNED - JZP	REVISED - △ 12/27/2012 MM
TENG & ASSOCIATES, INC. ENGINEERS/ARCHITECTS/PLANNERS CHICAGO, ILLINOIS		DRAWN - JZP	REVISED -
	PLOT SCALE = \$SCALE\$	CHECKED - KDA	REVISED -
	PLOT DATE = 12-26-2012	DATE - 10/19/12	REVISED -

STATE OF ILLINOIS
DEPARTMENT OF TRANSPORTATION

MAINTENANCE OF TRAFFIC
TYPICAL SECTIONS
STAGE 2 - SUB-STAGE B AND STAGE 3

SCALE: 1"=10' | SHEET NO. OF SHEETS | STA. TO STA.

F.A. RTE.	SECTION	COUNTY	TOTAL SHEETS	SHEET NO.
	0105-WRS	COOK	537	87
		CONTRACT NO. 60P35		
	ILLINOIS	FED. AID PROJECT		