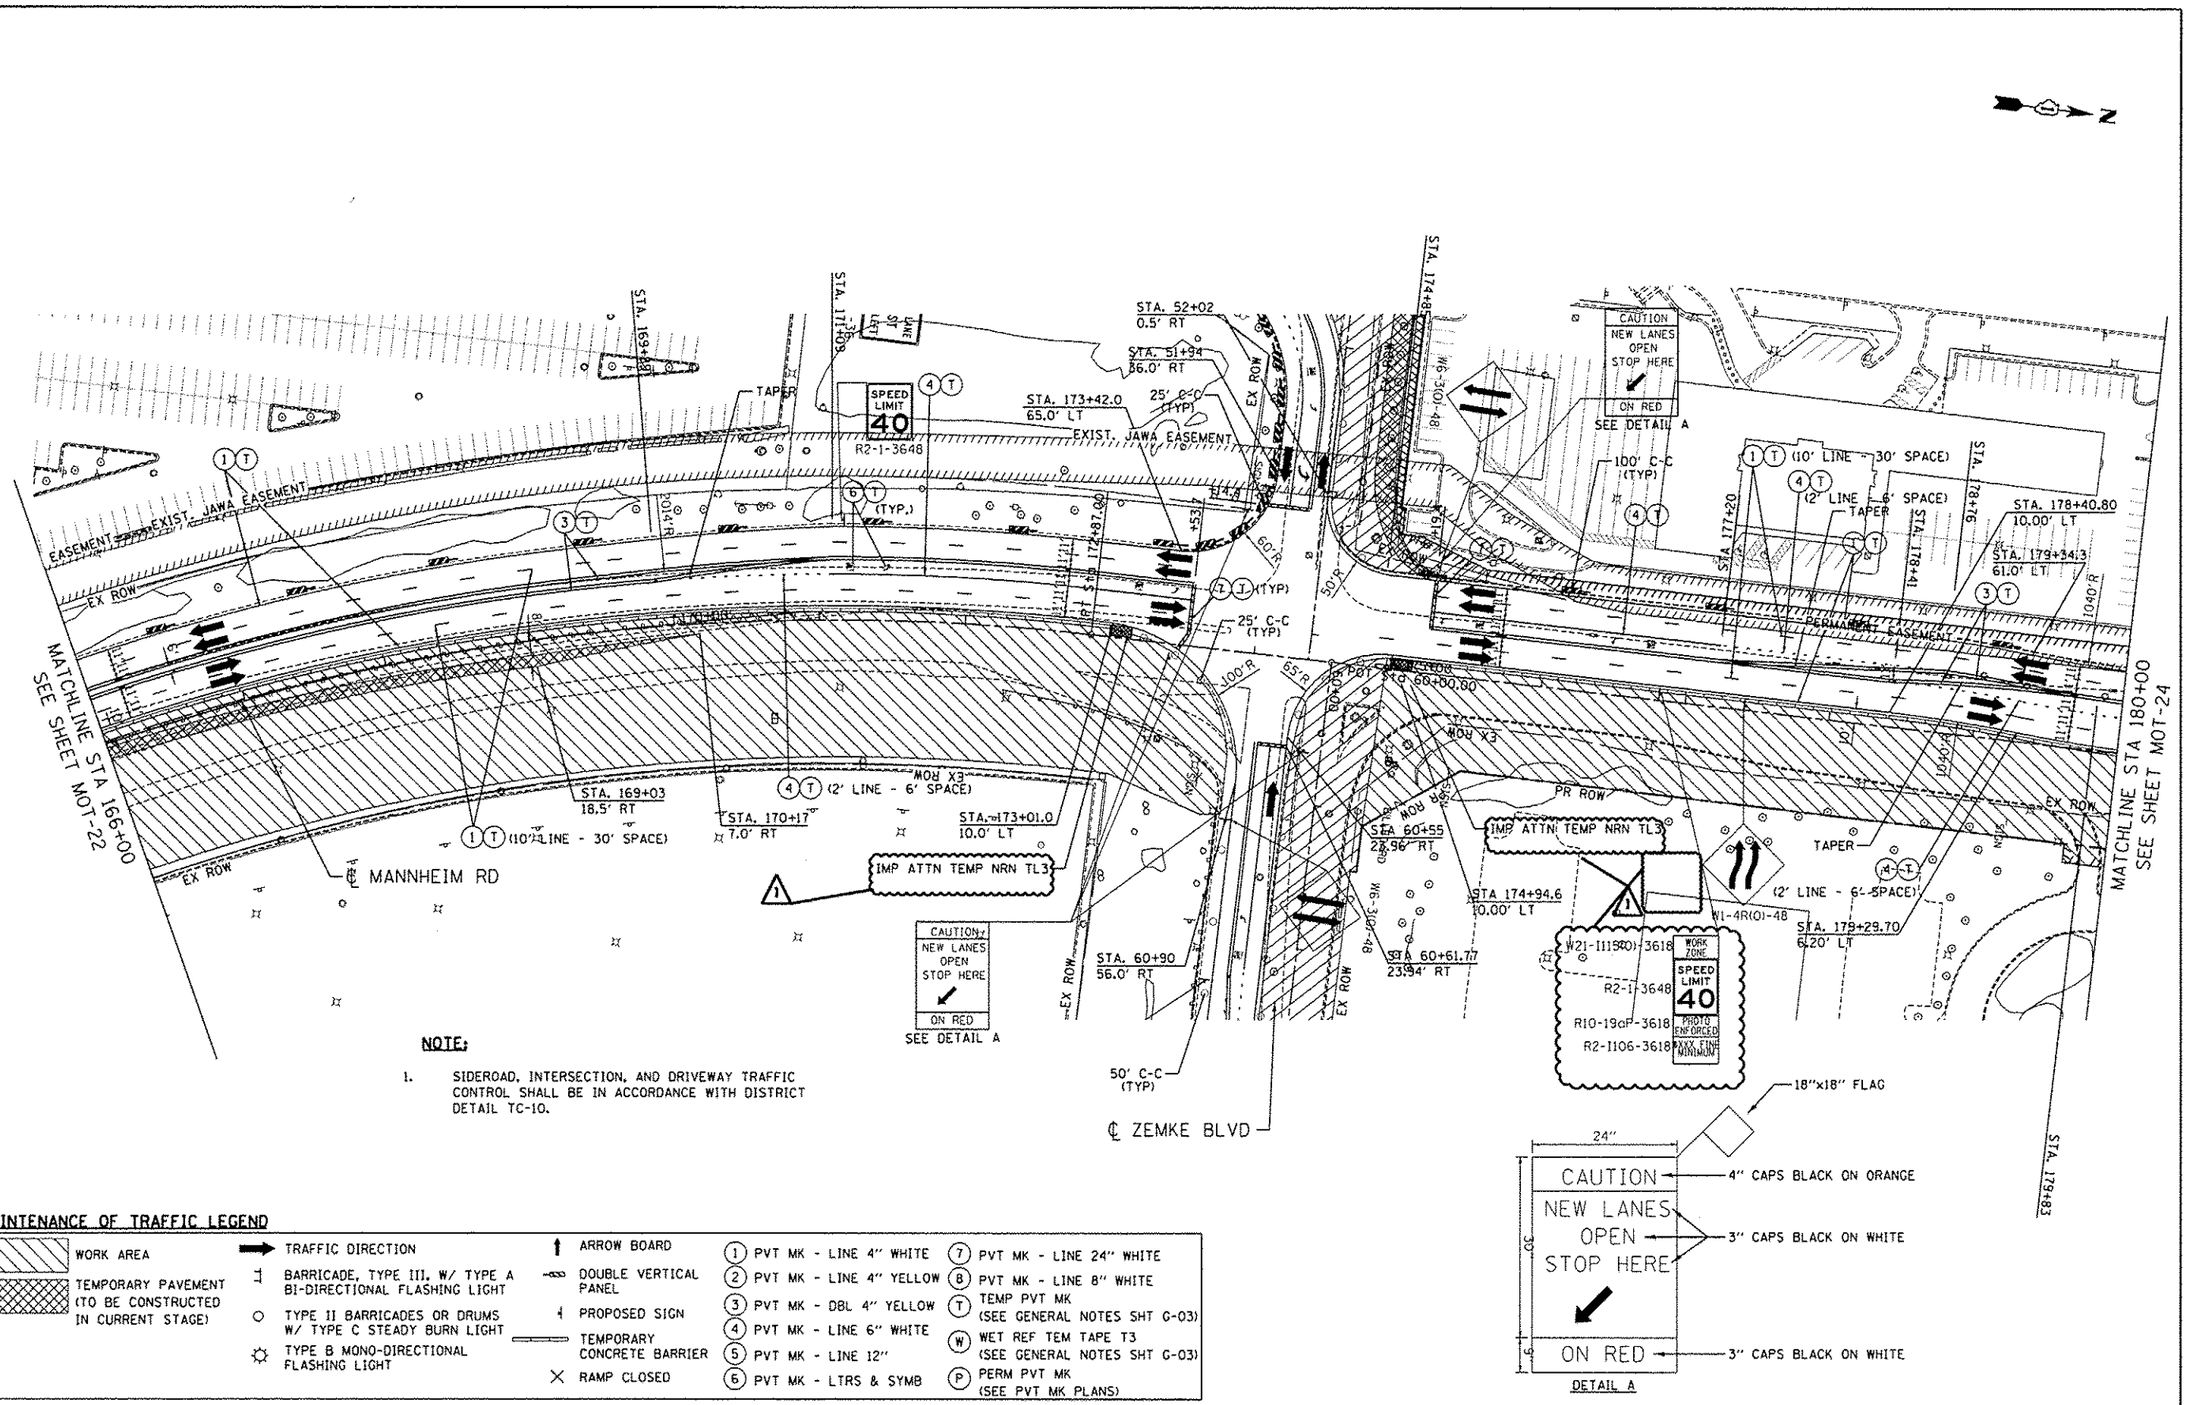

NOTE:

1. SIDEROAD, INTERSECTION, AND DRIVEWAY TRAFFIC CONTROL SHALL BE IN ACCORDANCE WITH DISTRICT DETAIL TC-10.

MAINTENANCE OF TRAFFIC LEGEND

- WORK AREA
- TEMPORARY PAVEMENT (TO BE CONSTRUCTED IN CURRENT STAGE)
- TRAFFIC DIRECTION
- BARRICADE, TYPE III, W/ TYPE A BI-DIRECTIONAL FLASHING LIGHT
- TYPE II BARRICADES OR DRUMS W/ TYPE C STEADY BURN LIGHT
- TYPE B MONO-DIRECTIONAL FLASHING LIGHT
- ARROW BOARD
- DOUBLE VERTICAL PANEL
- PROPOSED SIGN
- TEMPORARY CONCRETE BARRIER
- RAMP CLOSED
- (1) PVT MK - LINE 4" WHITE
- (2) PVT MK - LINE 4" YELLOW
- (3) PVT MK - DBL 4" YELLOW
- (4) PVT MK - LINE 6" WHITE
- (5) PVT MK - LINE 12"
- (6) PVT MK - LTRS & SYMB
- (7) PVT MK - LINE 24" WHITE
- (8) PVT MK - LINE 8" WHITE
- (T) TEMP PVT MK (SEE GENERAL NOTES SHT G-03)
- (W) WET REF TEM TAPE T3 (SEE GENERAL NOTES SHT G-03)
- (P) PERM PVT MK (SEE PVT MK PLANS)

MOT-23

FILE NAME = $FILE$	USER NAME = $USER$	DESIGNED - BRH	REVISED - 12/27/2012 MM	STATE OF ILLINOIS DEPARTMENT OF TRANSPORTATION	MAINTENANCE OF TRAFFIC STAGE 1				F.A. RTE.	SECTION	COUNTY	TOTAL SHEETS	SHEET NO.
		DRAWN - JZP	REVISED -							0105-WRS	COOK	537	103
TENG & ASSOCIATES, INC. ENGINEERS/ARCHITECTS/PLANNERS CHICAGO, ILLINOIS	PLOT SCALE = $SCALE$	CHECKED - KDA	REVISED -		SCALE: 1"=50'	SHEET NO. OF SHEETS	STA. 166+00 TO STA. 180+00				CONTRACT NO. 60P35		
	PLOT DATE = 12-26-2012	DATE - 10/19/12	REVISED -								ILLINOIS FED. AID PROJECT		

...\0160P35-ALIGNMENT.DGN ...\0160P35-LAYOUT.DGN ...\0160P35-TOPOSU.DGN ...\0160P35-ROW.DGN ...\0160P35-STAGING1.DGN ...\0160P35-STAGING2.DGN ...\0160P35-BORDER1.DGN ...\0160P35
12-26-2012 12:47:29 MOHAMMAD F:\ADOC_EXPL\DH\R80\1258-42\COMMON\SHEET\PLOT\0160P35-SHT-STAGING1.DGN