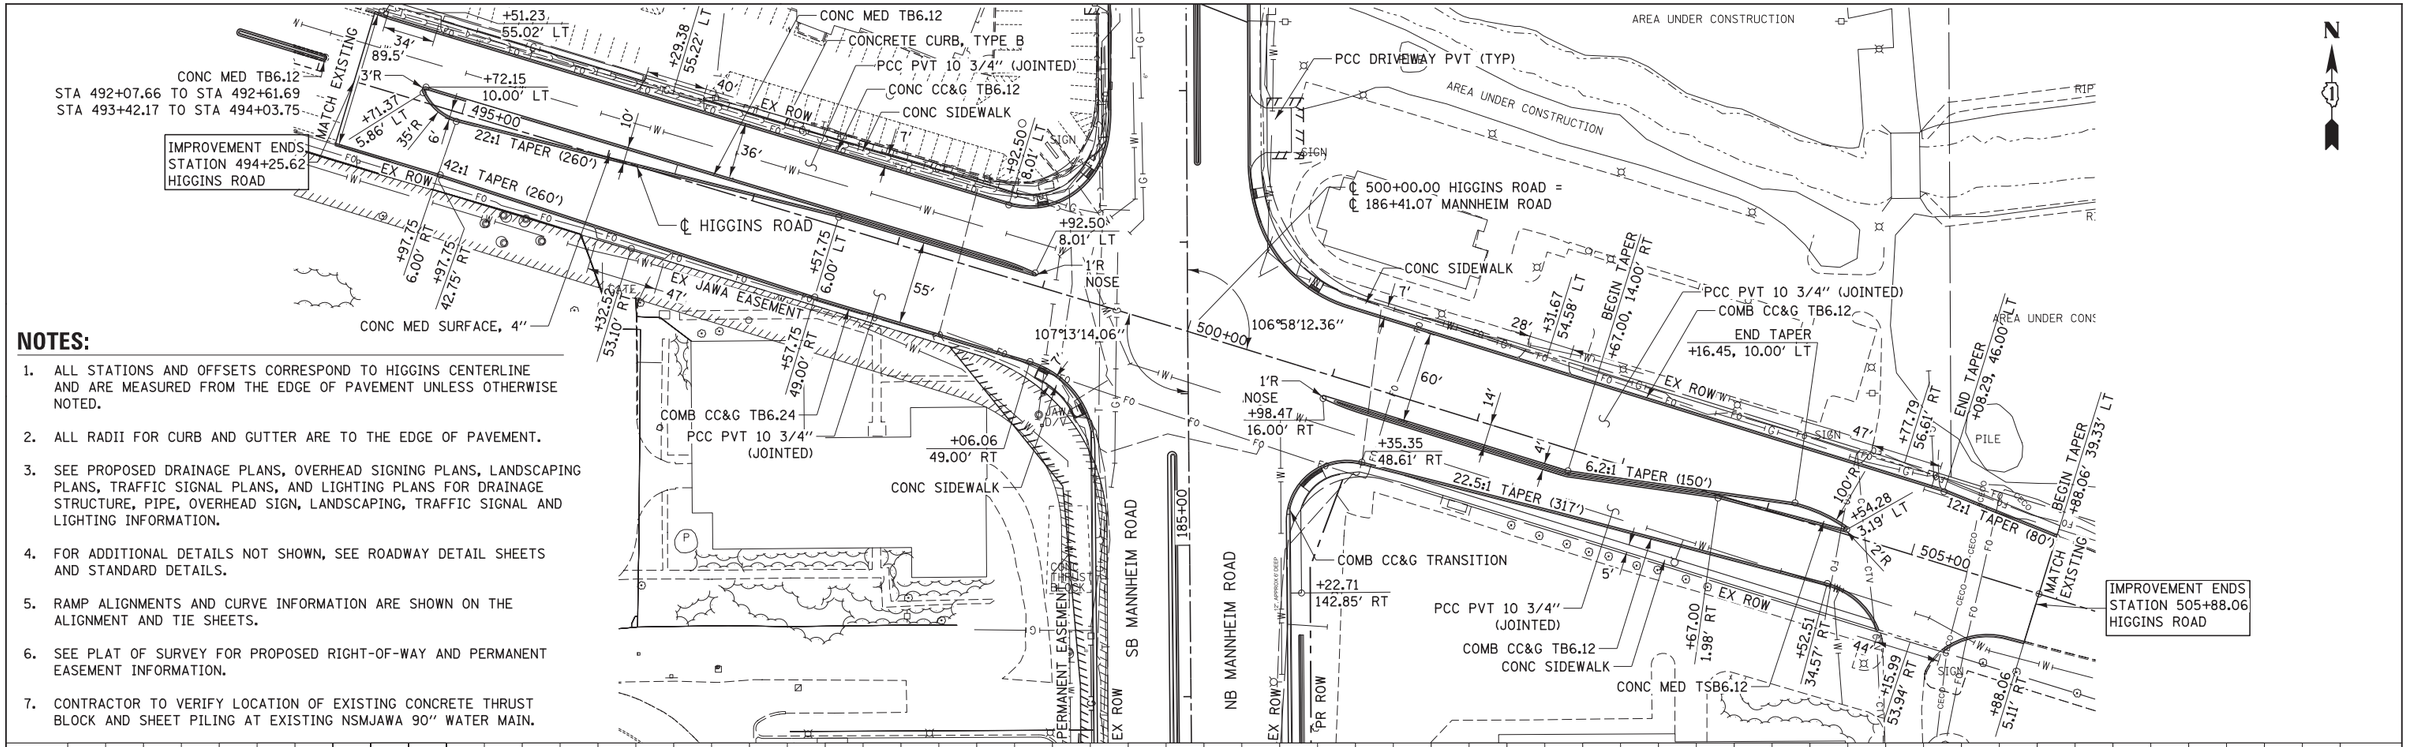

NOTES:

1. ALL STATIONS AND OFFSETS CORRESPOND TO HIGGINS CENTERLINE AND ARE MEASURED FROM THE EDGE OF PAVEMENT UNLESS OTHERWISE NOTED.
2. ALL RADII FOR CURB AND GUTTER ARE TO THE EDGE OF PAVEMENT.
3. SEE PROPOSED DRAINAGE PLANS, OVERHEAD SIGNING PLANS, LANDSCAPING PLANS, TRAFFIC SIGNAL PLANS, AND LIGHTING PLANS FOR DRAINAGE STRUCTURE, PIPE, OVERHEAD SIGN, LANDSCAPING, TRAFFIC SIGNAL AND LIGHTING INFORMATION.
4. FOR ADDITIONAL DETAILS NOT SHOWN, SEE ROADWAY DETAIL SHEETS AND STANDARD DETAILS.
5. RAMP ALIGNMENTS AND CURVE INFORMATION ARE SHOWN ON THE ALIGNMENT AND TIE SHEETS.
6. SEE PLAT OF SURVEY FOR PROPOSED RIGHT-OF-WAY AND PERMANENT EASEMENT INFORMATION.
7. CONTRACTOR TO VERIFY LOCATION OF EXISTING CONCRETE THRUST BLOCK AND SHEET PILING AT EXISTING NSMJAWA 90" WATER MAIN.

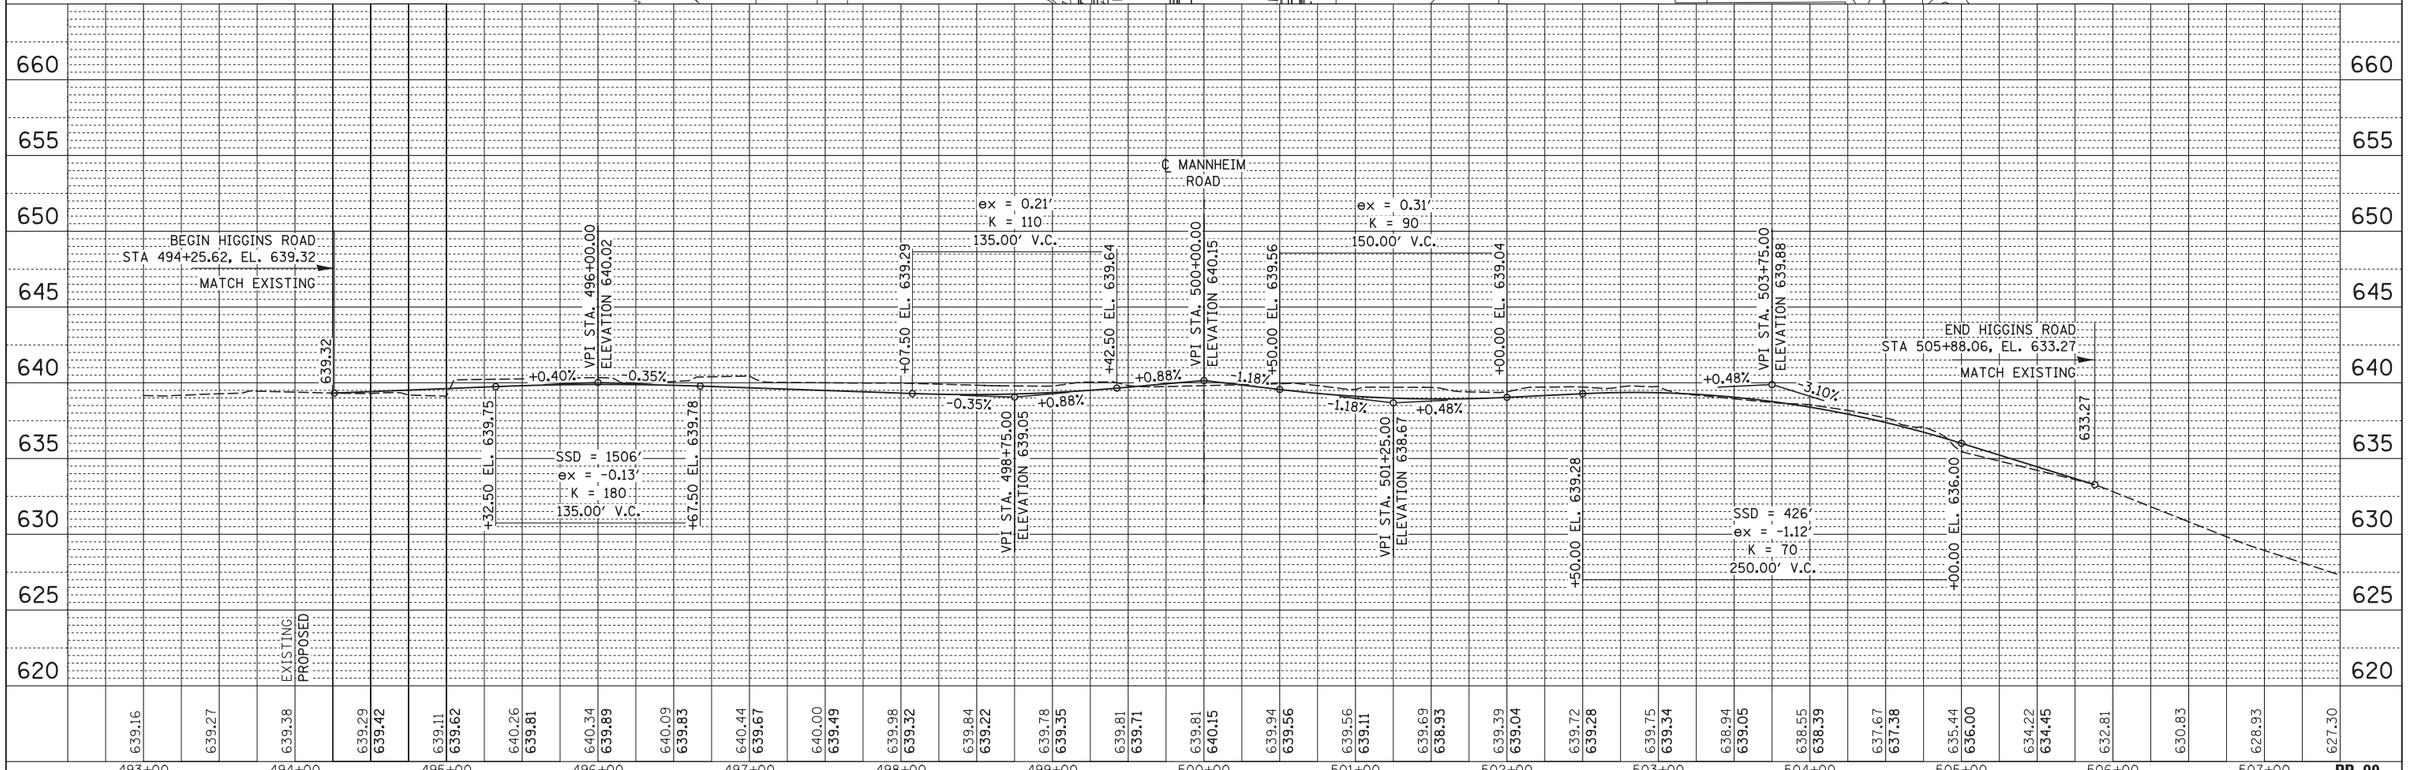

PLAN — SURVEYED, PLOTTED, ALIGNMENT CHECKED, RT. OF WAY CHECKED, CADD FILE NAME, NOTE BOOK, NO., BY, DATE

PROFILE — SURVEYED, PLOTTED, PROFILE CHECKED, B.M. NOTED, STRUCTURE NOTATNS CHKD, NOTE BOOK, NO., BY, DATE

HNTB

USER NAME = mkosir	DESIGNED LLS/MMK	REVISED -
	DRAWN MMK	REVISED -
PLOT SCALE = 50:1	CHECKED LLS	REVISED -
PLOT DATE = 23-OCT-2012	DATE 10/19/12	REVISED -

STATE OF ILLINOIS
DEPARTMENT OF TRANSPORTATION

PLAN AND PROFILE
HIGGINS ROAD

SCALE: 1" = 50' | SHEET NO. 9 OF 10 SHEETS | STA. BOP TO STA. EOP

F.A.P. RTE.	SECTION	COUNTY	TOTAL SHEETS	SHEET NO.
330	0105-WRS	COOK	537	68
		CONTRACT NO. 60P35		
	ILLINOIS FED. AID PROJECT			

PP-09

FILE NAME IP_PWP:dms47849\D160P35-sht-plnprf_09.dgn