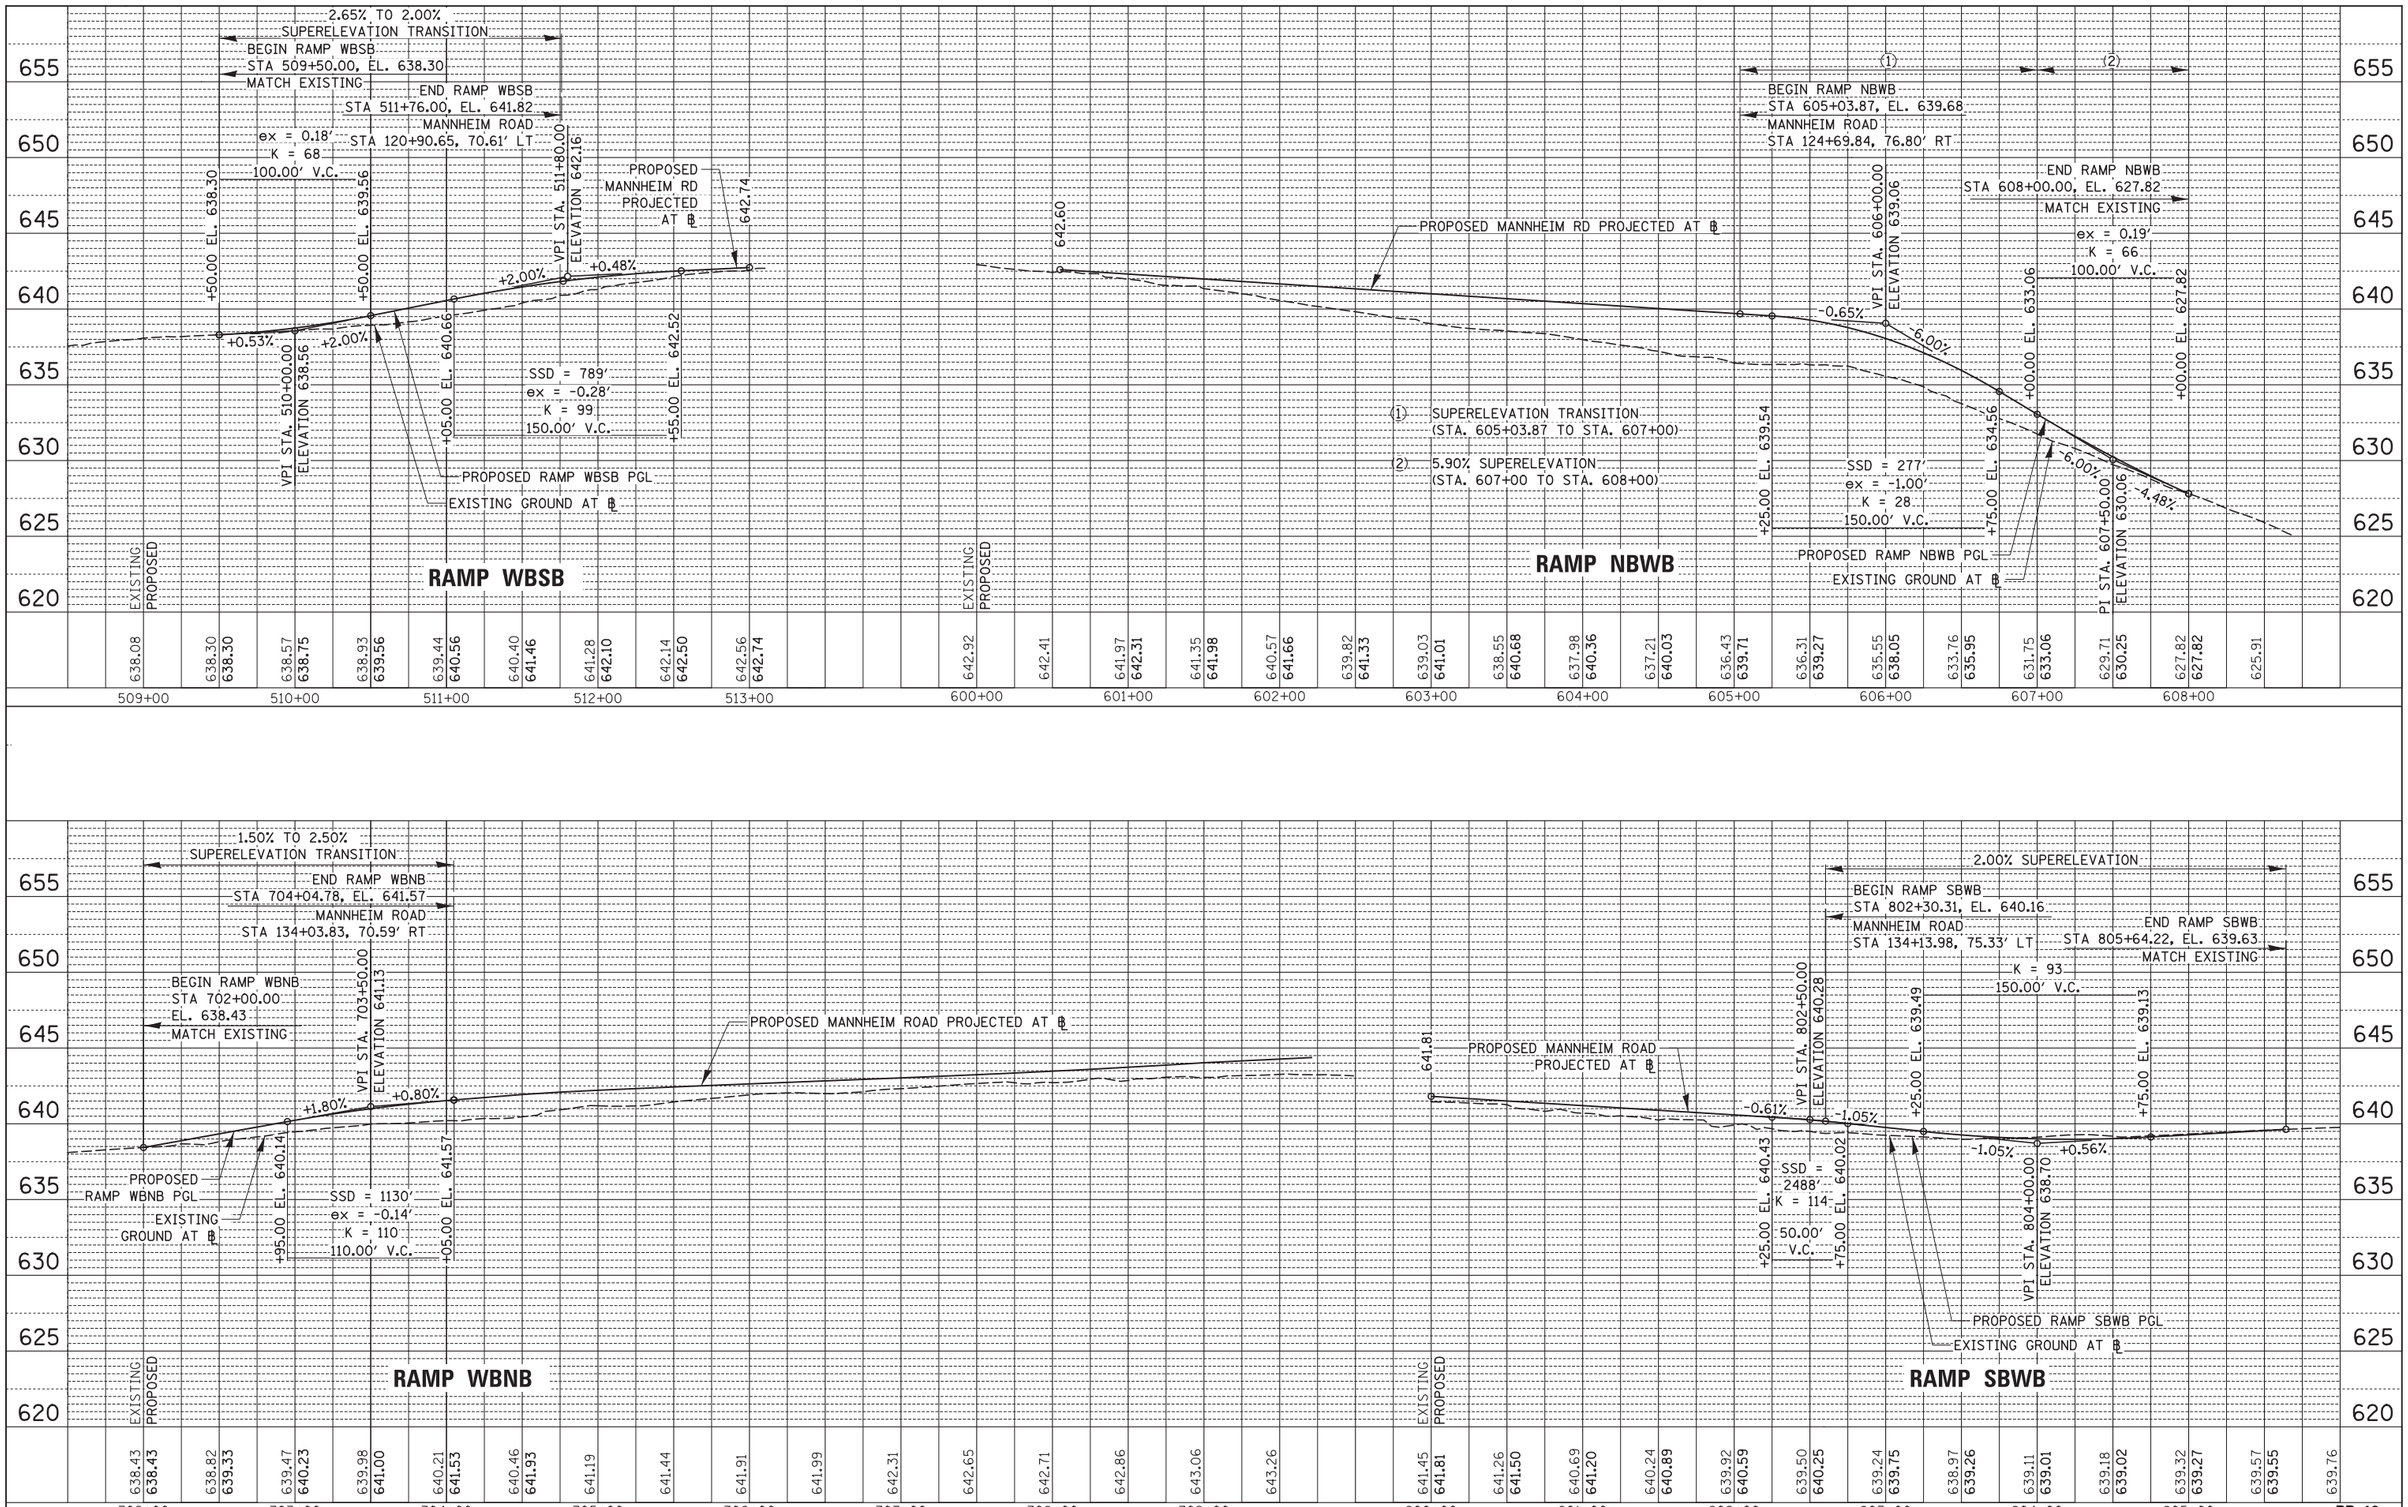

PP-10

USER NAME = mkosir	DESIGNED LLS/MMK	REVISED -	
	DRAWN MMK	REVISED -	
PLOT SCALE = 50:1	CHECKED LLS	REVISED -	
PLOT DATE = 23-OCT-2012	DATE -	REVISED -	

HNTB

STATE OF ILLINOIS
DEPARTMENT OF TRANSPORTATION

ROADWAY PROFILE
RAMPS

SCALE: | SHEET NO. 10 OF 10 SHEETS | STA. | TO STA.

F.A.P. RTE.	SECTION	COUNTY	TOTAL SHEETS	SHEET NO.
330	0105-WRS	COOK	537	69
		CONTRACT NO. 60P35		
		ILLINOIS FED. AID PROJECT		

PLAN
SURVEYED
PLOTTED
ALIGNMENT CHECKED
RT. OF WAY CHECKED
CADD FILE NAME
NOTE BOOK
NO.
BY
DATE

PROFILE
SURVEYED
PLOTTED
GRADES CHECKED
B.M. NOTED
STRUCTURE NOTAT'NS CHK'D
NOTE BOOK
NO.
BY
DATE