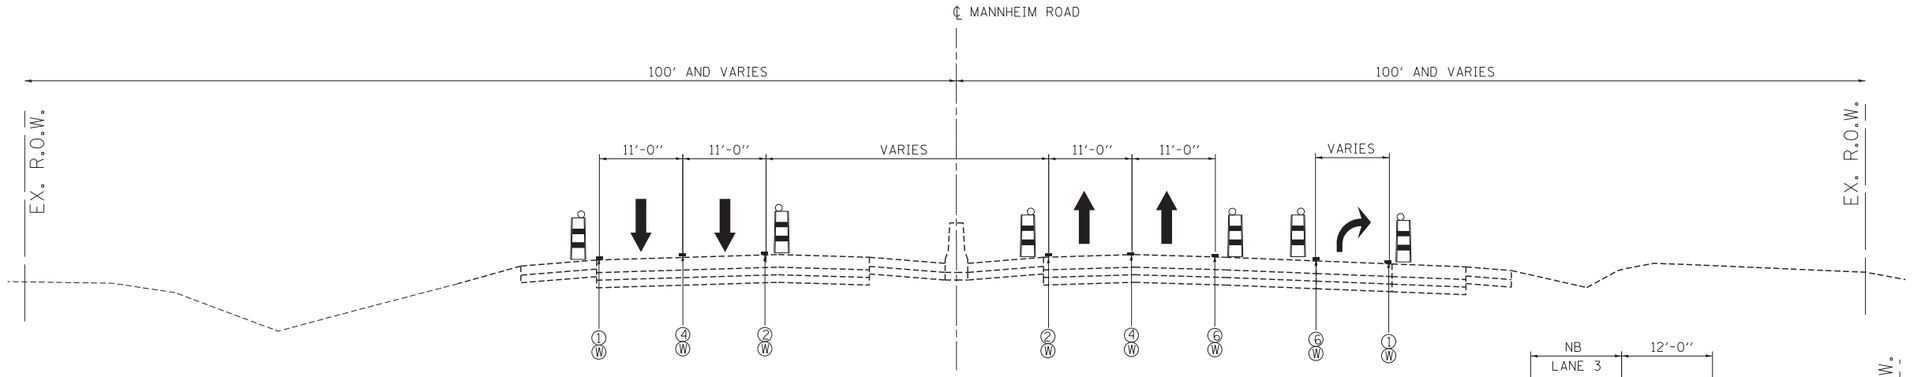

STAGE 2 - SUB-STAGE B

MANNHEIM RD.

(STA. 123+00)

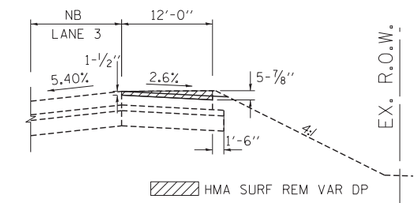

STAGE 3

MANNHEIM RD.

(STA. 139+00 to STA. 156+00)

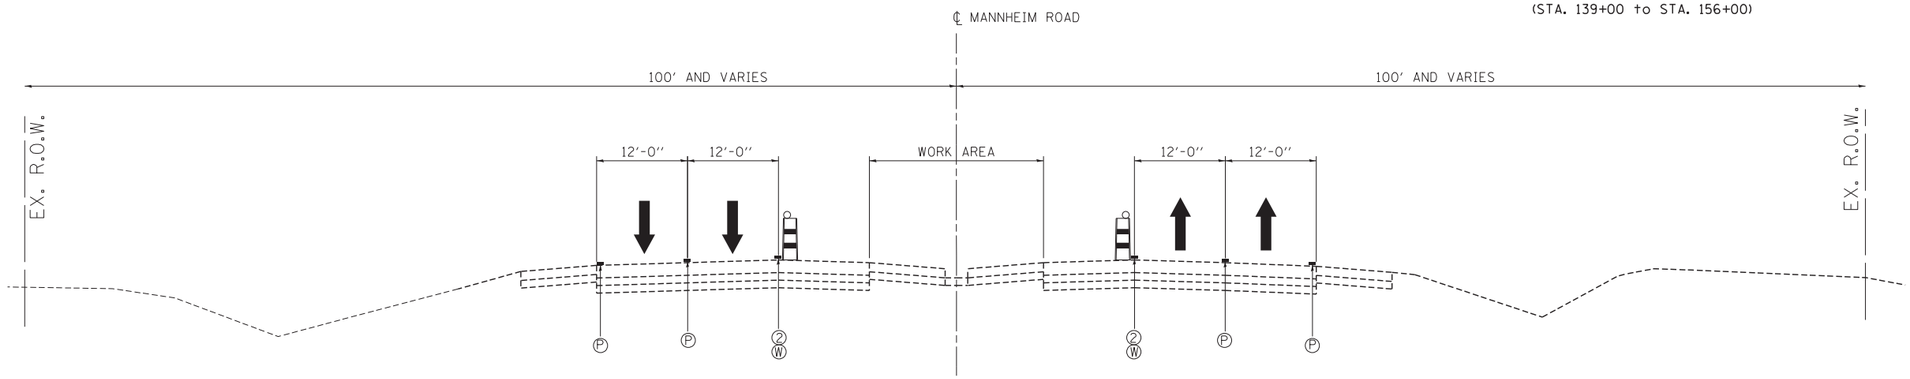

STAGE 3

MANNHEIM RD.

(STA. 127+00)

MAINTENANCE OF TRAFFIC LEGEND

- TEMPORARY PAVEMENT
- TEMPORARY CONCRETE BARRIER
- TYPE II BARRICADE OR DRUM W/ TYPE C STEADY BURN MONO-DIRECTIONAL LIGHT
- DOUBLE VERTICAL PANEL
- TRAFFIC DIRECTION

1. PVT MK - LINE 4" WHITE
2. PVT MK - LINE 4" YELLOW
3. PVT MK - DBL 4" YELLOW
4. PVT MK - LINE 4" WHITE (10' DASH- 30' SKIP)
5. PVT MK - LINE 6" WHITE
6. PVT MK - LINE 8" WHITE
7. EXISTING PAVEMENT MARKING

T. TEMP PVT MK (SEE GENERAL NOTES SHT G-03)

W. WET REF TEM TAPE T3 (SEE GENERAL NOTES SHT G-03)

P. PERM PVT MK (SEE PVT MK PLANS)

MOT-06

FILE NAME = $FILEL$	USER NAME = $USER$	DESIGNED - JZP	REVISED -	STATE OF ILLINOIS DEPARTMENT OF TRANSPORTATION	MAINTENANCE OF TRAFFIC TYPICAL SECTIONS STAGE 2 – SUB-STAGE B AND STAGE 3	F.A. RTE.	SECTION	COUNTY	TOTAL SHEETS	SHEET NO.
		DRAWN - JZP	REVISED -				0105-WRS	COOK	537	87
TENG & ASSOCIATES, INC. ENGINEERS/ARCHITECTS/PLANNERS CHICAGO, ILLINOIS	PLOT SCALE = $SCALE$	CHECKED - KDA	REVISED -					CONTRACT NO. 60P35		
	PLOT DATE = $DATE$	DATE - 10/19/12	REVISED -		SCALE: 1"=10' SHEET NO. OF SHEETS STA. TO STA.		ILLINOIS FED. AID PROJECT			

..\D160P35-STAGING7.DGN, ..\D160P35-BORDER7.DGN, ..\D160P35-STAGING1.DGN
10-22-2012, 17:58:28 MDHAMMMA F:\DOC_EXP\CHI-00012584-02\COMMON\PSET\TEMPSHEETPLOT\D160P35-SHT-STAGING7_3.DGN