MAINTENANCE OF TRAFFIC LEGEND

- WORK AREA
- TEMPORARY PAVEMENT (TO BE CONSTRUCTED IN CURRENT STAGE)
- TRAFFIC DIRECTION
- BARRICADE, TYPE III, W/ TYPE A BI-DIRECTIONAL FLASHING LIGHT
- TYPE II BARRICADES OR DRUMS W/ TYPE C STEADY BURN LIGHT
- TYPE B MONO-DIRECTIONAL FLASHING LIGHT
- ARROW BOARD
- DOUBLE VERTICAL PANEL
- PROPOSED SIGN
- TEMPORARY CONCRETE BARRIER
- RAMP CLOSED
- (1) PVT MK - LINE 4'' WHITE
- (2) PVT MK - LINE 4'' YELLOW
- (3) PVT MK - DBL 4'' YELLOW
- (4) PVT MK - LINE 6'' WHITE
- (5) PVT MK - LINE 12''
- (6) PVT MK - LTRS & SYMB
- (7) PVT MK - LINE 24'' WHITE
- (8) PVT MK - LINE 8'' WHITE
- (T) TEMP PVT MK (SEE GENERAL NOTES SHT G-03)
- (W) WET REF TEM TAPE T3 (SEE GENERAL NOTES SHT G-03)
- (P) PERM PVT MK (SEE PVT MK PLANS)

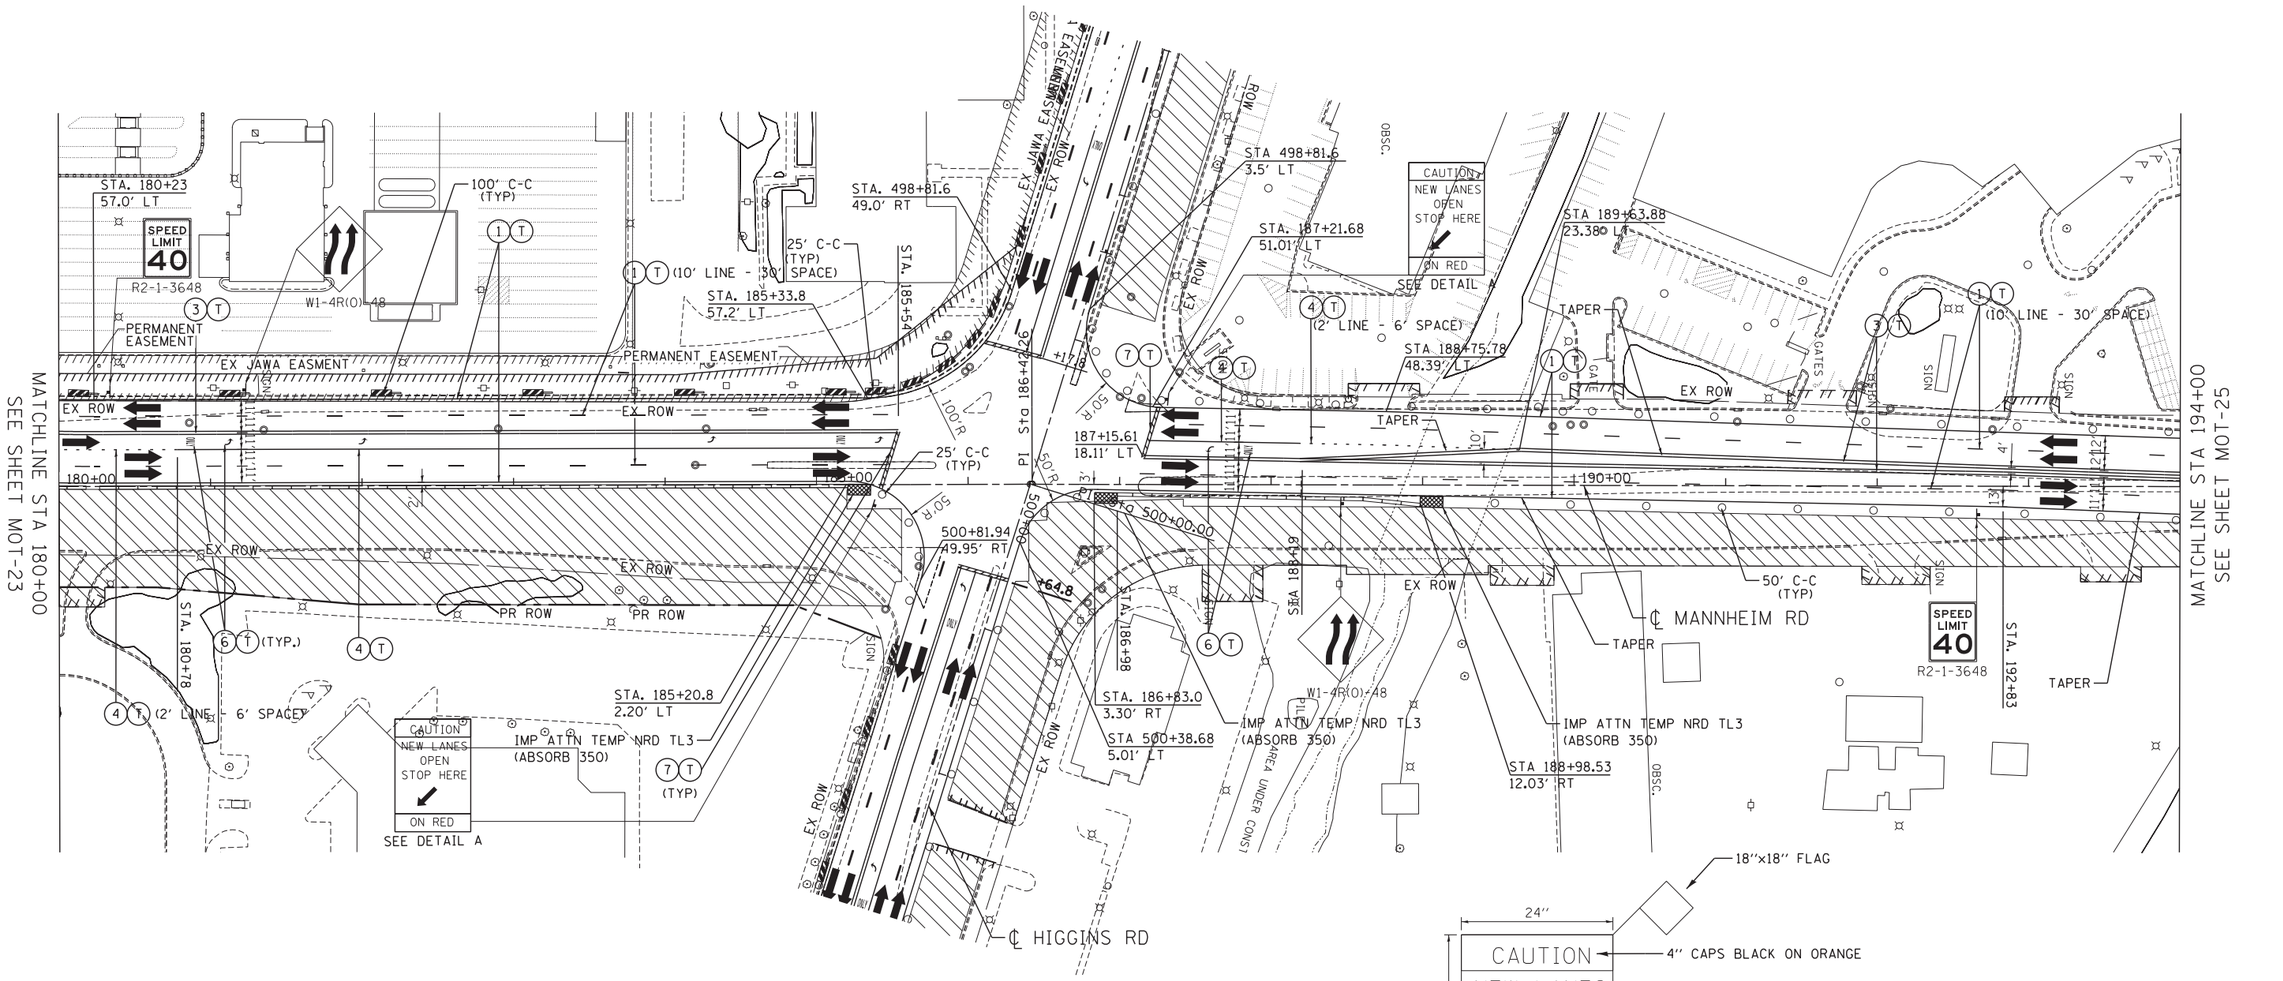

NOTE:

1. SIDEROAD, INTERSECTION, AND DRIVEWAY TRAFFIC CONTROL SHALL BE IN ACCORDANCE WITH DISTRICT DETAIL TC-10.

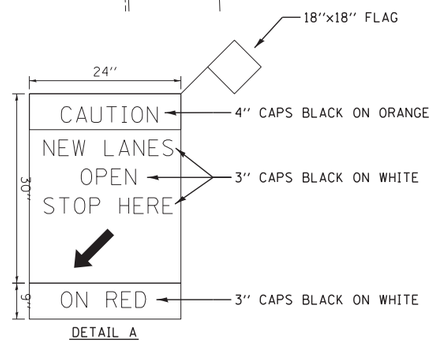

DETAIL A

MOT-24

FILE NAME = $FILEL$ | USER NAME = $USER$ | PLOT SCALE = $SCALE$ | PLOT DATE = $DATE$
DESIGNED - BRH | DRAWN - JZP | CHECKED - KDA | DATE - 10/19/12
REVISED - | REVISED - | REVISED - | REVISED -
TENG & ASSOCIATES, INC. ENGINEERS/ARCHITECTS/PLANNERS CHICAGO, ILLINOIS

STATE OF ILLINOIS
DEPARTMENT OF TRANSPORTATION

MAINTENANCE OF TRAFFIC
STAGE 1
SCALE: 1''=50' | SHEET NO. OF SHEETS | STA. 180+00 TO STA. 194+00

F.A. RTE.	SECTION	COUNTY	TOTAL SHEETS	SHEET NO.
	0105-WRS	COOK	537	105
		CONTRACT NO. 60P35		
	ILLINOIS FED. AID PROJECT			

..\D160P35-ALIGNMENT.DGN ..\D160P35-LAYOUT.DGN ..\D160P35-TOPOS1.DGN ..\D160P35-ROW.DGN ..\D160P35-STAGING1.DGN ..\D160P35-BORDERT.DGN ..\D160P35-STAGINGP.DGN ..\D160P35-STAGING2.DGN
10/25/2012 14:45:51 BHZEKKJ F:\DOC_EXPCH-0001258-02\COMMON\P35E\TEMPSHEETPLOT\D160P35-SH1-STAGING1.DGN