## MAINTENANCE OF TRAFFIC LEGEND

- WORK AREA
- TEMPORARY PAVEMENT (TO BE CONSTRUCTED IN CURRENT STAGE)
- TRAFFIC DIRECTION
- BARRICADE, TYPE III, W/ TYPE A BI-DIRECTIONAL FLASHING LIGHT
- TYPE II BARRICADES OR DRUMS W/ TYPE C STEADY BURN LIGHT
- TYPE B MONO-DIRECTIONAL FLASHING LIGHT
- ARROW BOARD
- DOUBLE VERTICAL PANEL
- PROPOSED SIGN
- TEMPORARY CONCRETE BARRIER
- RAMP CLOSED
- (1) PVT MK - LINE 4" WHITE
- (2) PVT MK - LINE 4" YELLOW
- (3) PVT MK - DBL 4" YELLOW
- (4) PVT MK - LINE 6" WHITE
- (5) PVT MK - LINE 12"
- (6) PVT MK - LTRS & SYMB
- (7) PVT MK - LINE 24" WHITE
- (8) PVT MK - LINE 8" WHITE
- (T) TEMP PVT MK (SEE GENERAL NOTES SHT G-03)
- (W) WET REF TEM TAPE T3 (SEE GENERAL NOTES SHT G-03)
- (P) PERM PVT MK (SEE PVT MK PLANS)

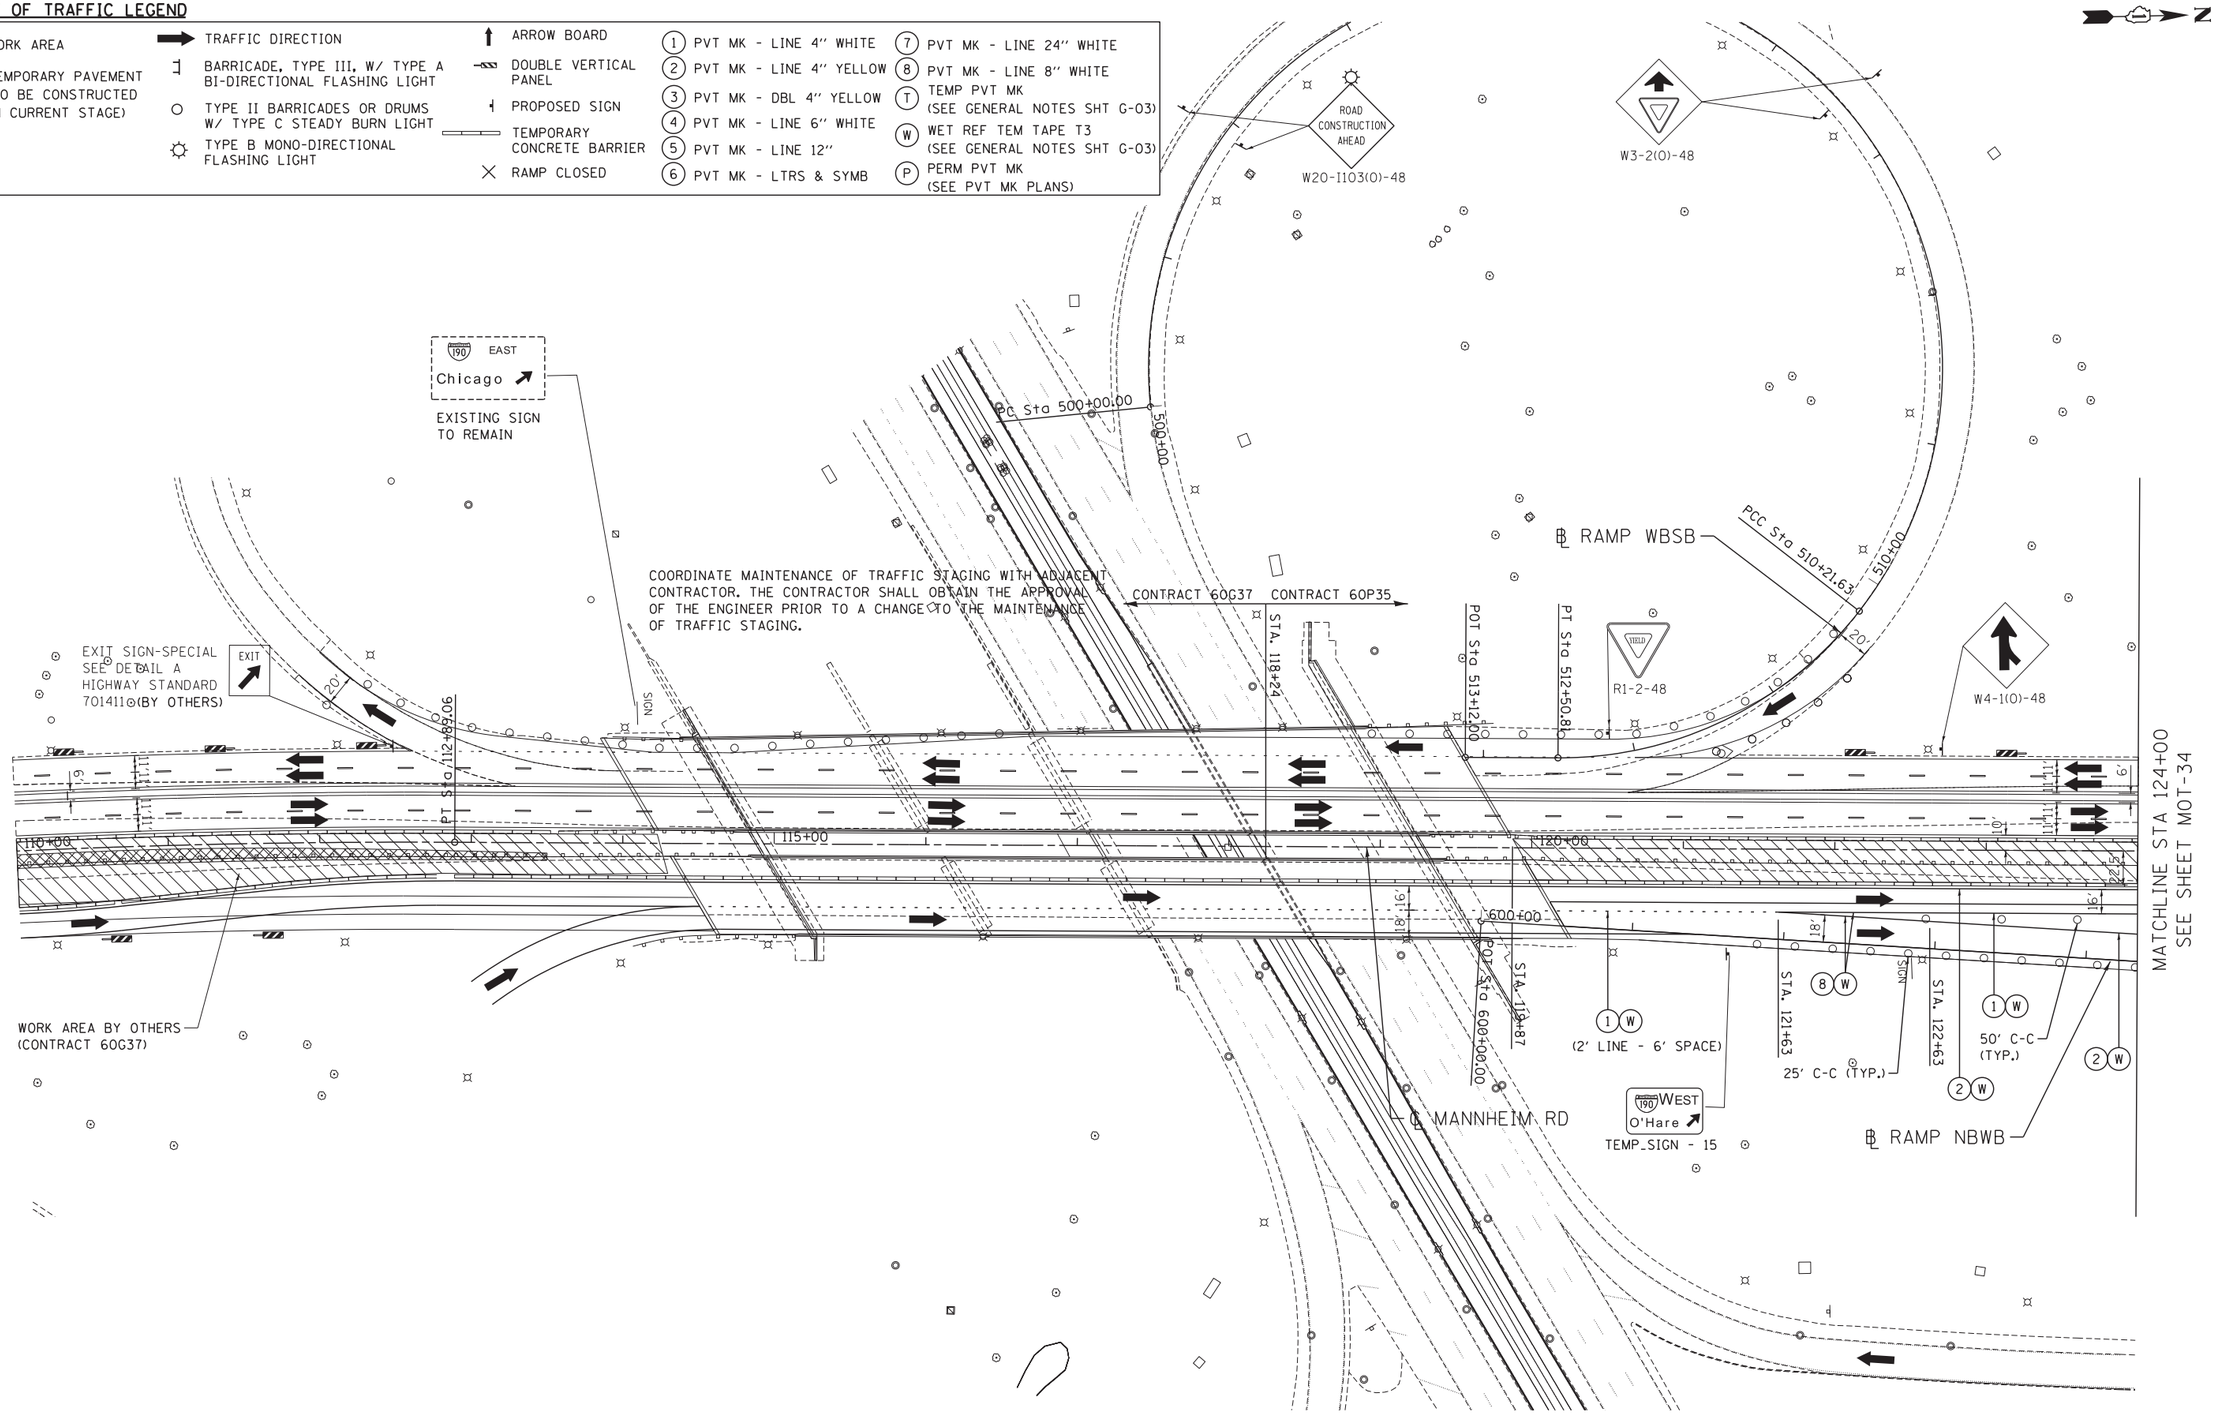


MOT-33

| | | | | | | | | | |
|---|---|---|---|---|---|---|---|---|---|
| FILE NAME = $FILEL$ | USER NAME = $USER$ | DESIGNED - BRH | REVISED - | STATE OF ILLINOIS DEPARTMENT OF TRANSPORTATION | MAINTENANCE OF TRAFFIC STAGE 1 – SUB-STAGE B | F.A. RTE. | SECTION | COUNTY | TOTAL SHEETS / SHEET NO. |
| | | DRAWN - JZP | REVISED - | | | | 0105-WRS | COOK | 537 / 114 |
| TENG & ASSOCIATES, INC. ENGINEERS/ARCHITECTS/PLANNERS CHICAGO, ILLINOIS | PLOT SCALE = $SCALE$ | CHECKED - KDA | REVISED - | | | | | CONTRACT NO. 60P35 | |
| | PLOT DATE = $DATE$ | DATE - 10/19/12 | REVISED - | | SCALE: 1"=50' / SHEET NO. OF SHEETS / STA. 110+00 TO STA. 124+00 | | ILLINOIS | FED. AID PROJECT | |

..\D160P35-ALIGNMENT.DGN, ..\D160P35-LAYOUT.DGN, ..\D160P35-TOPOSIB.DGN, ..\D160P35-ROW.DGN, ..\D160P35-STAGING1B.DGN, ..\D160P35-STAGING1.DGN, ..\D160P35-BORDERT.DGN, ..\D160P35-MOT_GUIDESIGN.DGN
10-05-2012, 14:55:43 BAJZEKKJ F:\DOC_EXP\CHI-00012584-02\COMMON\PSET\TEMPSHEETPLOT\D160P35-SHT-STAGING1B.1.DGN