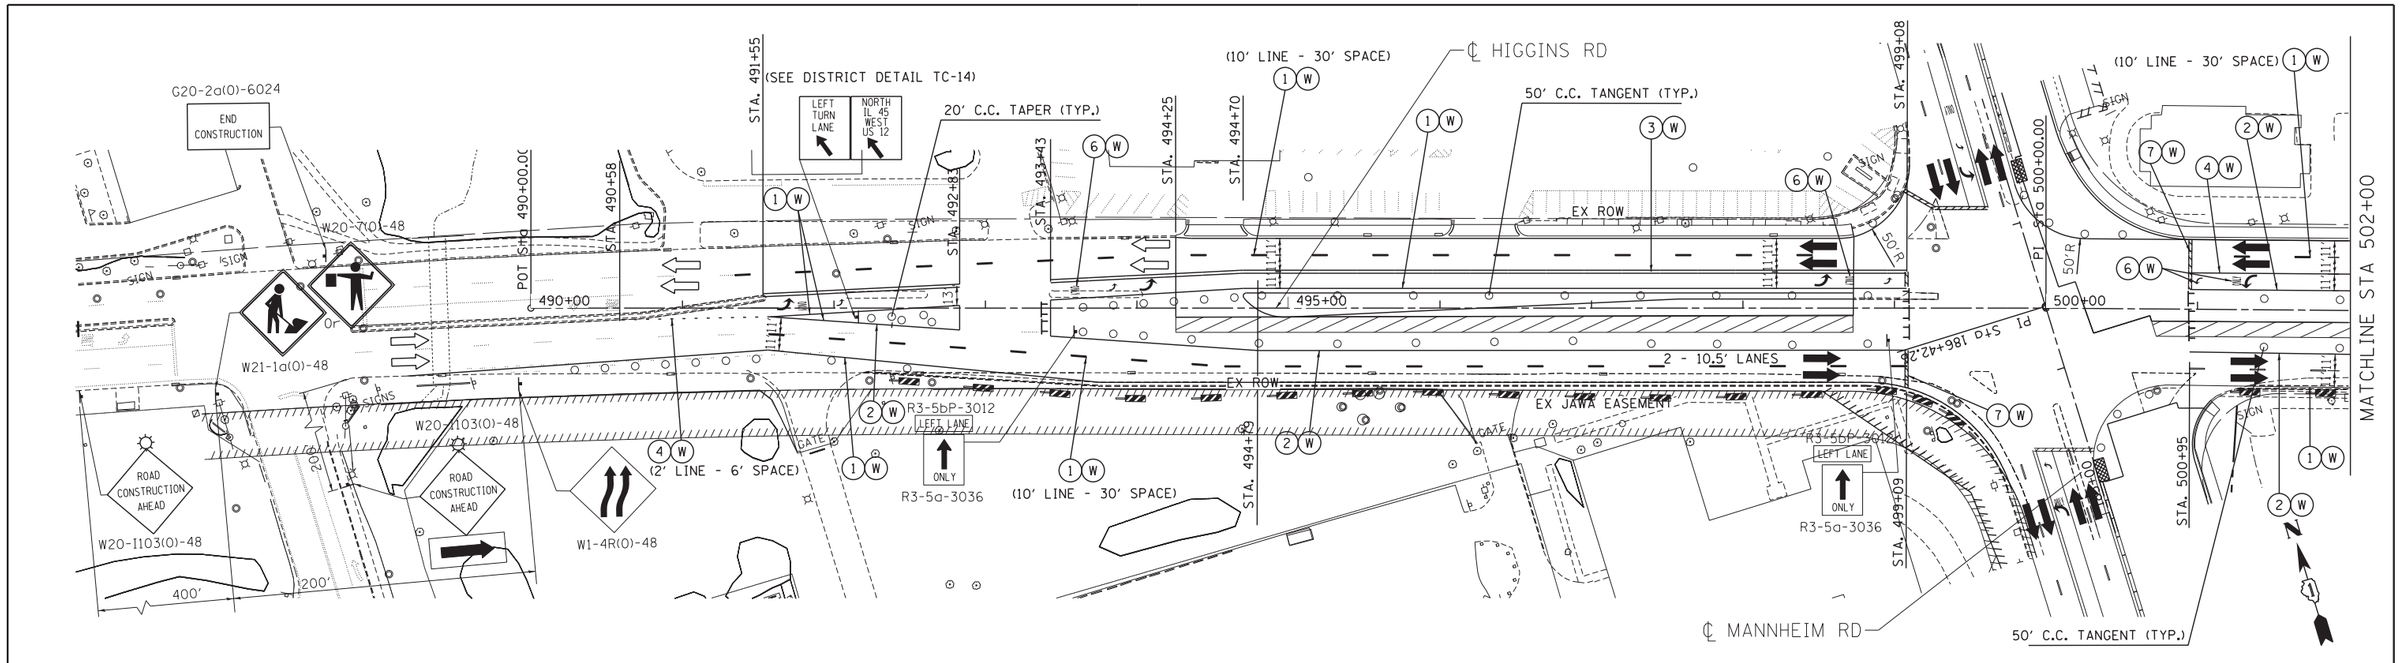

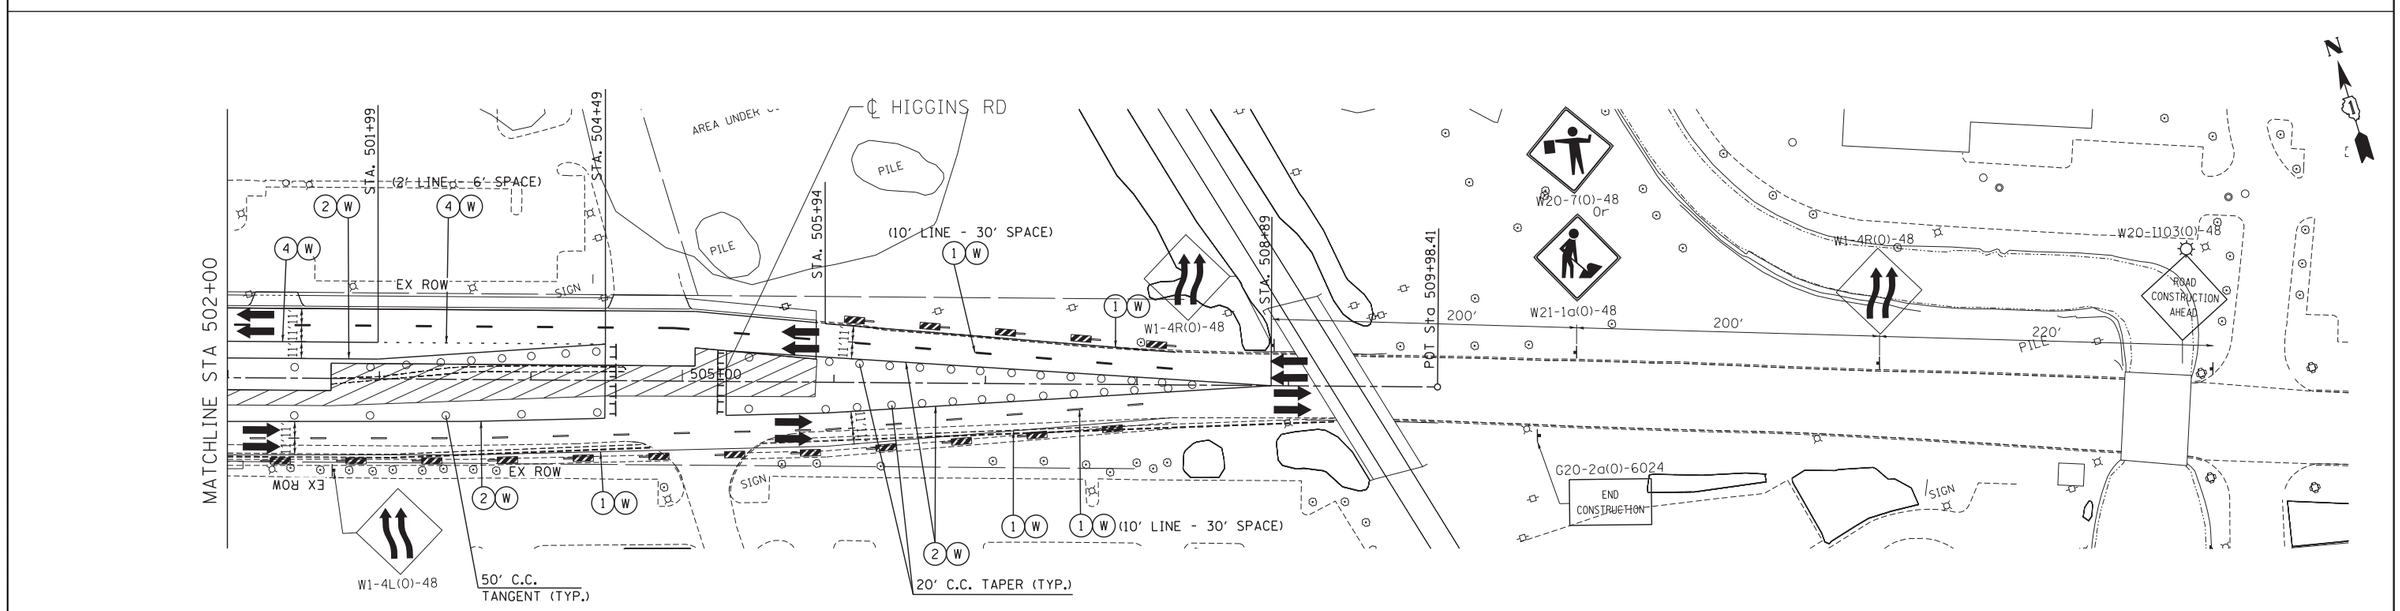

MAINTENANCE OF TRAFFIC LEGEND

- WORK AREA
- TEMPORARY PAVEMENT (TO BE CONSTRUCTED IN CURRENT STAGE)
- TRAFFIC DIRECTION
- BARRICADE, TYPE III, W/ TYPE A BI-DIRECTIONAL FLASHING LIGHT
- TYPE II BARRICADES OR DRUMS W/ TYPE C STEADY BURN LIGHT
- TYPE B MONO-DIRECTIONAL FLASHING LIGHT
- ARROW BOARD
- DOUBLE VERTICAL PANEL
- PROPOSED SIGN
- TEMPORARY CONCRETE BARRIER
- RAMP CLOSED
- (1) PVT MK - LINE 4" WHITE
- (2) PVT MK - LINE 4" YELLOW
- (3) PVT MK - DBL 4" YELLOW
- (4) PVT MK - LINE 6" WHITE
- (5) PVT MK - LINE 12"
- (6) PVT MK - LTRS & SYMB
- (7) PVT MK - LINE 24" WHITE
- (8) PVT MK - LINE 8" WHITE
- (T) TEMP PVT MK (SEE GENERAL NOTES SHT G-03)
- (W) WET REF TEM TAPE T3 (SEE GENERAL NOTES SHT G-03)
- (P) PERM PVT MK (SEE PVT MK PLANS)

NOTE:

1. SIDEROAD, INTERSECTION, AND DRIVEWAY TRAFFIC CONTROL SHALL BE IN ACCORDANCE WITH DISTRICT DETAIL TC-10.
2. USE FLAGGER SIGN ONLY WHEN FLAGGER IS PRESENT. USE WORKER SIGN ONLY WHEN WORKER IS PRESENT.

MOT-38

Globetrotters® Engineering Corporation
ENGINEERS ARCHITECTS
300 South Wacker Drive
Chicago, Illinois 60606

USER NAME = $USER$	DESIGNED - BRH	REVISED -
	DRAWN - JZP	REVISED -
PLOT SCALE = $SCALE$	CHECKED - KDA	REVISED -
PLOT DATE = $DATE$	DATE - 10/19/12	REVISED -

STATE OF ILLINOIS
DEPARTMENT OF TRANSPORTATION

MAINTENANCE OF TRAFFIC
STAGE 1 – SUB-STAGE B
HIGGINS ROAD

SCALE: 1"=50' | SHEET NO. OF SHEETS | STA. TO STA.

F.A. RTE.	SECTION	COUNTY	TOTAL SHEETS	SHEET NO.
	0105-WRS	COOK	537	119
		CONTRACT NO. 60P35		
	ILLINOIS FED. AID PROJECT			

..\D160P35-ALIGNMENT.DGN,..\D160P35-LAYOUT.DGN,..\D160P35-TOPOSIB.DGN,..\D160P35-ROW.DGN,..\D160P35-STAGINGIB.DGN,..\D160P35-ALIGNMENT.DGN,..\D160P35-LAYOUT.DGN,..\D160P35-STAGINGIB.DGN,..\D160P35-BORDERT.DGN
10-22-2012,17:59:44 MOHAMMMA F:\GOC_EXP\CH-60812594-02\COMMON\PSET\TEMPSHEEPLOT\D160P35-SHT-STAGINGIB.10.DGN