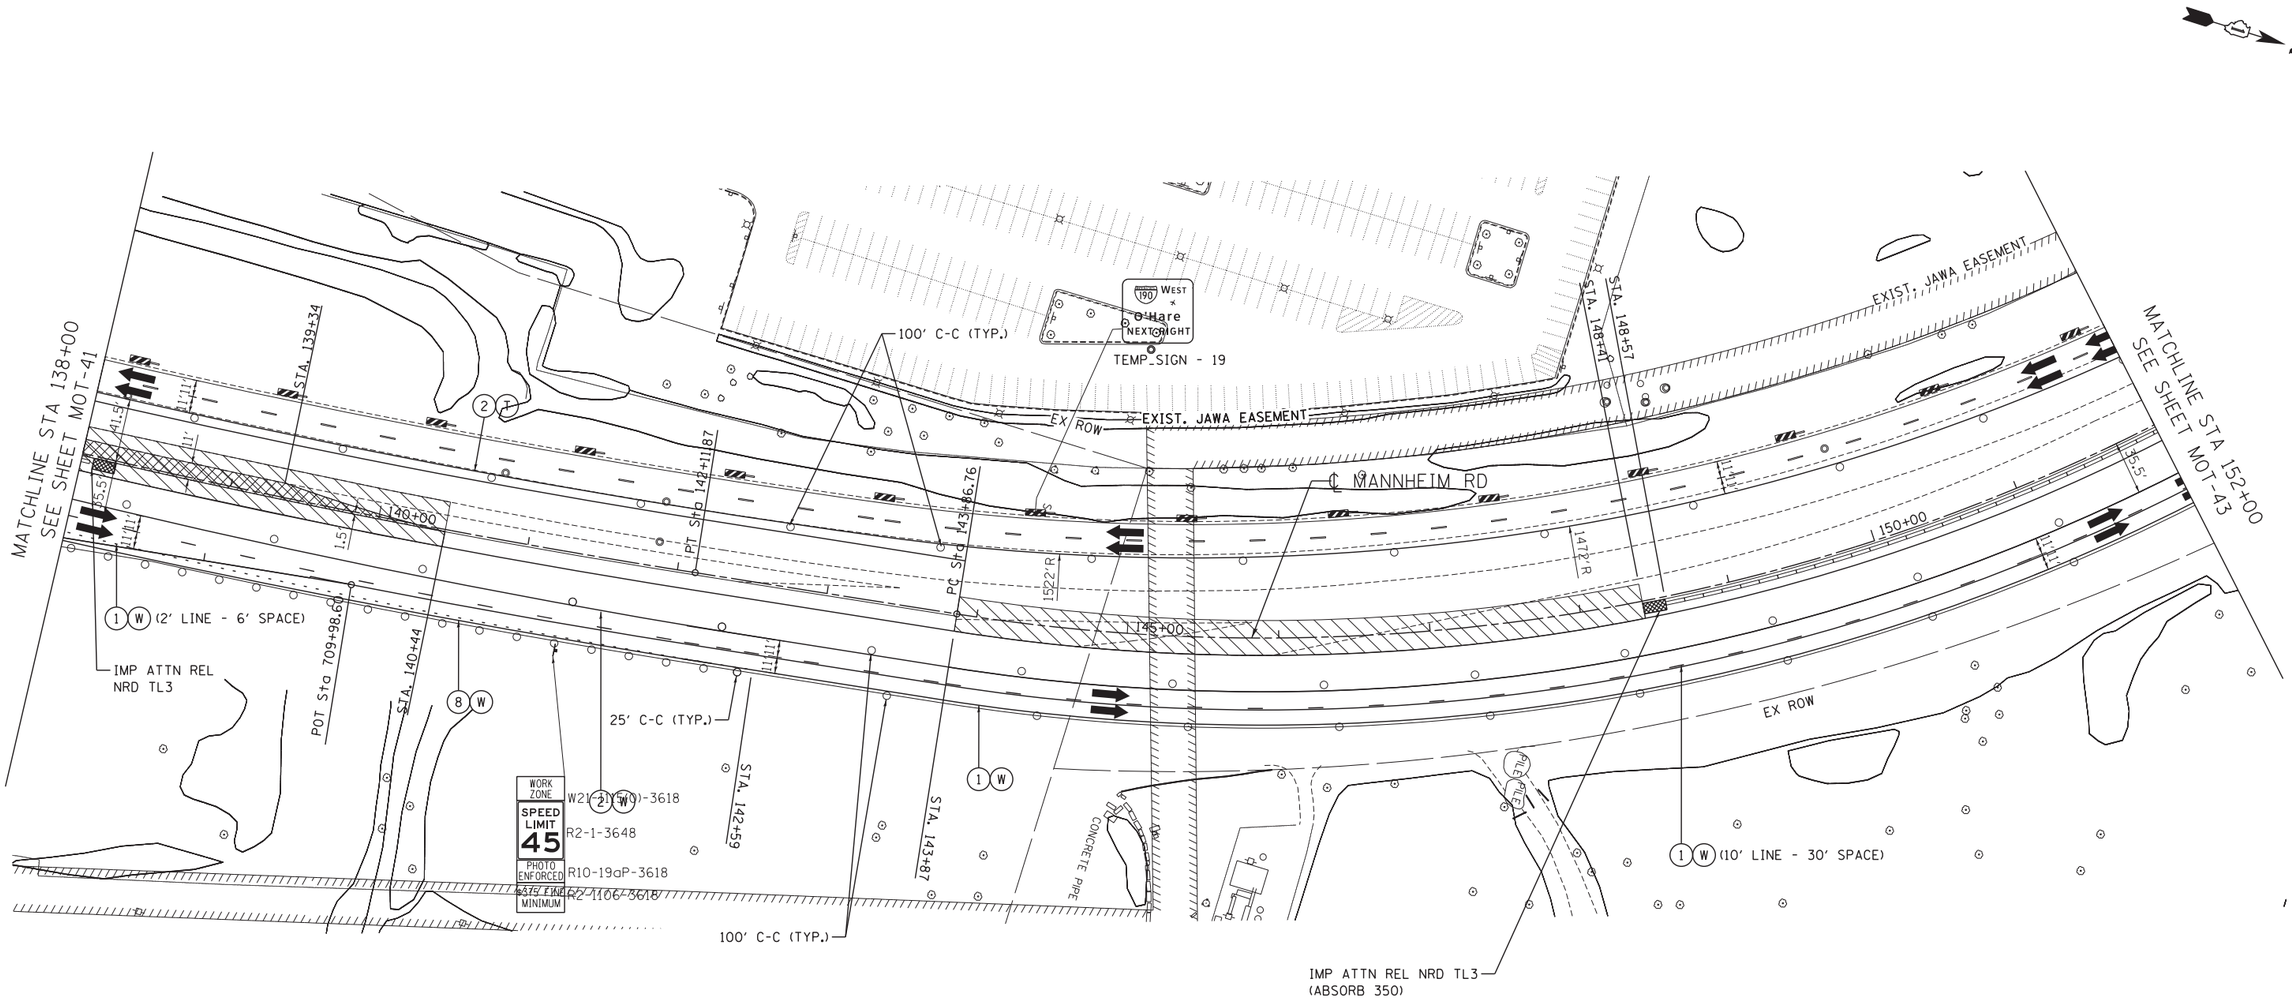

MAINTENANCE OF TRAFFIC LEGEND

WORK AREA	TRAFFIC DIRECTION	ARROW BOARD	1 PVT MK - LINE 4" WHITE	7 PVT MK - LINE 24" WHITE	
TEMPORARY PAVEMENT (TO BE CONSTRUCTED IN CURRENT STAGE)	BARRICADE, TYPE III, W/ TYPE A BI-DIRECTIONAL FLASHING LIGHT	DOUBLE VERTICAL PANEL	2 PVT MK - LINE 4" YELLOW	8 PVT MK - LINE 8" WHITE	
	TYPE II BARRICADES OR DRUMS W/ TYPE C STEADY BURN LIGHT	PROPOSED SIGN	3 PVT MK - DBL 4" YELLOW	T TEMP PVT MK (SEE GENERAL NOTES SHT G-03)	
	TYPE B MONO-DIRECTIONAL FLASHING LIGHT	TEMPORARY CONCRETE BARRIER	4 PVT MK - LINE 6" WHITE	W WET REF TEM TAPE T3 (SEE GENERAL NOTES SHT G-03)	
		RAMP CLOSED	5 PVT MK - LINE 12"	P PERM PVT MK (SEE PVT MK PLANS)	
			6 PVT MK - LTRS & SYMB		

MOT-42

FILE NAME = $FILEL$	USER NAME = $USER$	DESIGNED - BRH	REVISED -	STATE OF ILLINOIS DEPARTMENT OF TRANSPORTATION	MAINTENANCE OF TRAFFIC STAGE 1 – SUB-STAGE C	F.A. RTE.	SECTION	COUNTY	TOTAL SHEETS / SHEET NO.
		DRAWN - JZP	REVISED -				0105-WRS	COOK	537 / 123
TENG TENG & ASSOCIATES, INC. ENGINEERS/ARCHITECTS/PLANNERS CHICAGO, ILLINOIS	PLOT SCALE = $SCALE$	CHECKED - KDA	REVISED -					CONTRACT NO. 60P35	
	PLOT DATE = $DATE$	DATE - 10/19/12	REVISED -		SCALE: 1"=50' / SHEET NO. OF SHEETS / STA. 138+00 TO STA. 152+00		ILLINOIS FED. AID PROJECT		

..\D160P35-ALIGNMENT.DGN, ..\D160P35-LAYOUT.DGN, ..\D160P35-TOPOSIC.DGN, ..\D160P35-ROW.DGN, ..\D160P35-STAGINGIC.DGN, ..\D160P35-BORDERT.DGN, ..\D160P35-MOT.GUIDESIGN.DGN, ..\D160P35-STAGINGL.DGN
10-22-2012, 18:00:05 MOHAMMMA F:\DOC.EXP\CHI-00012584-02\COMMON\PSET\TEMPSHEETPLOT\D160P35-SHT-STAGINGIC.3.DGN