


NOTE:

1. SIDEROAD, INTERSECTION, AND DRIVEWAY TRAFFIC CONTROL SHALL BE IN ACCORDANCE WITH DISTRICT DETAIL TC-10.

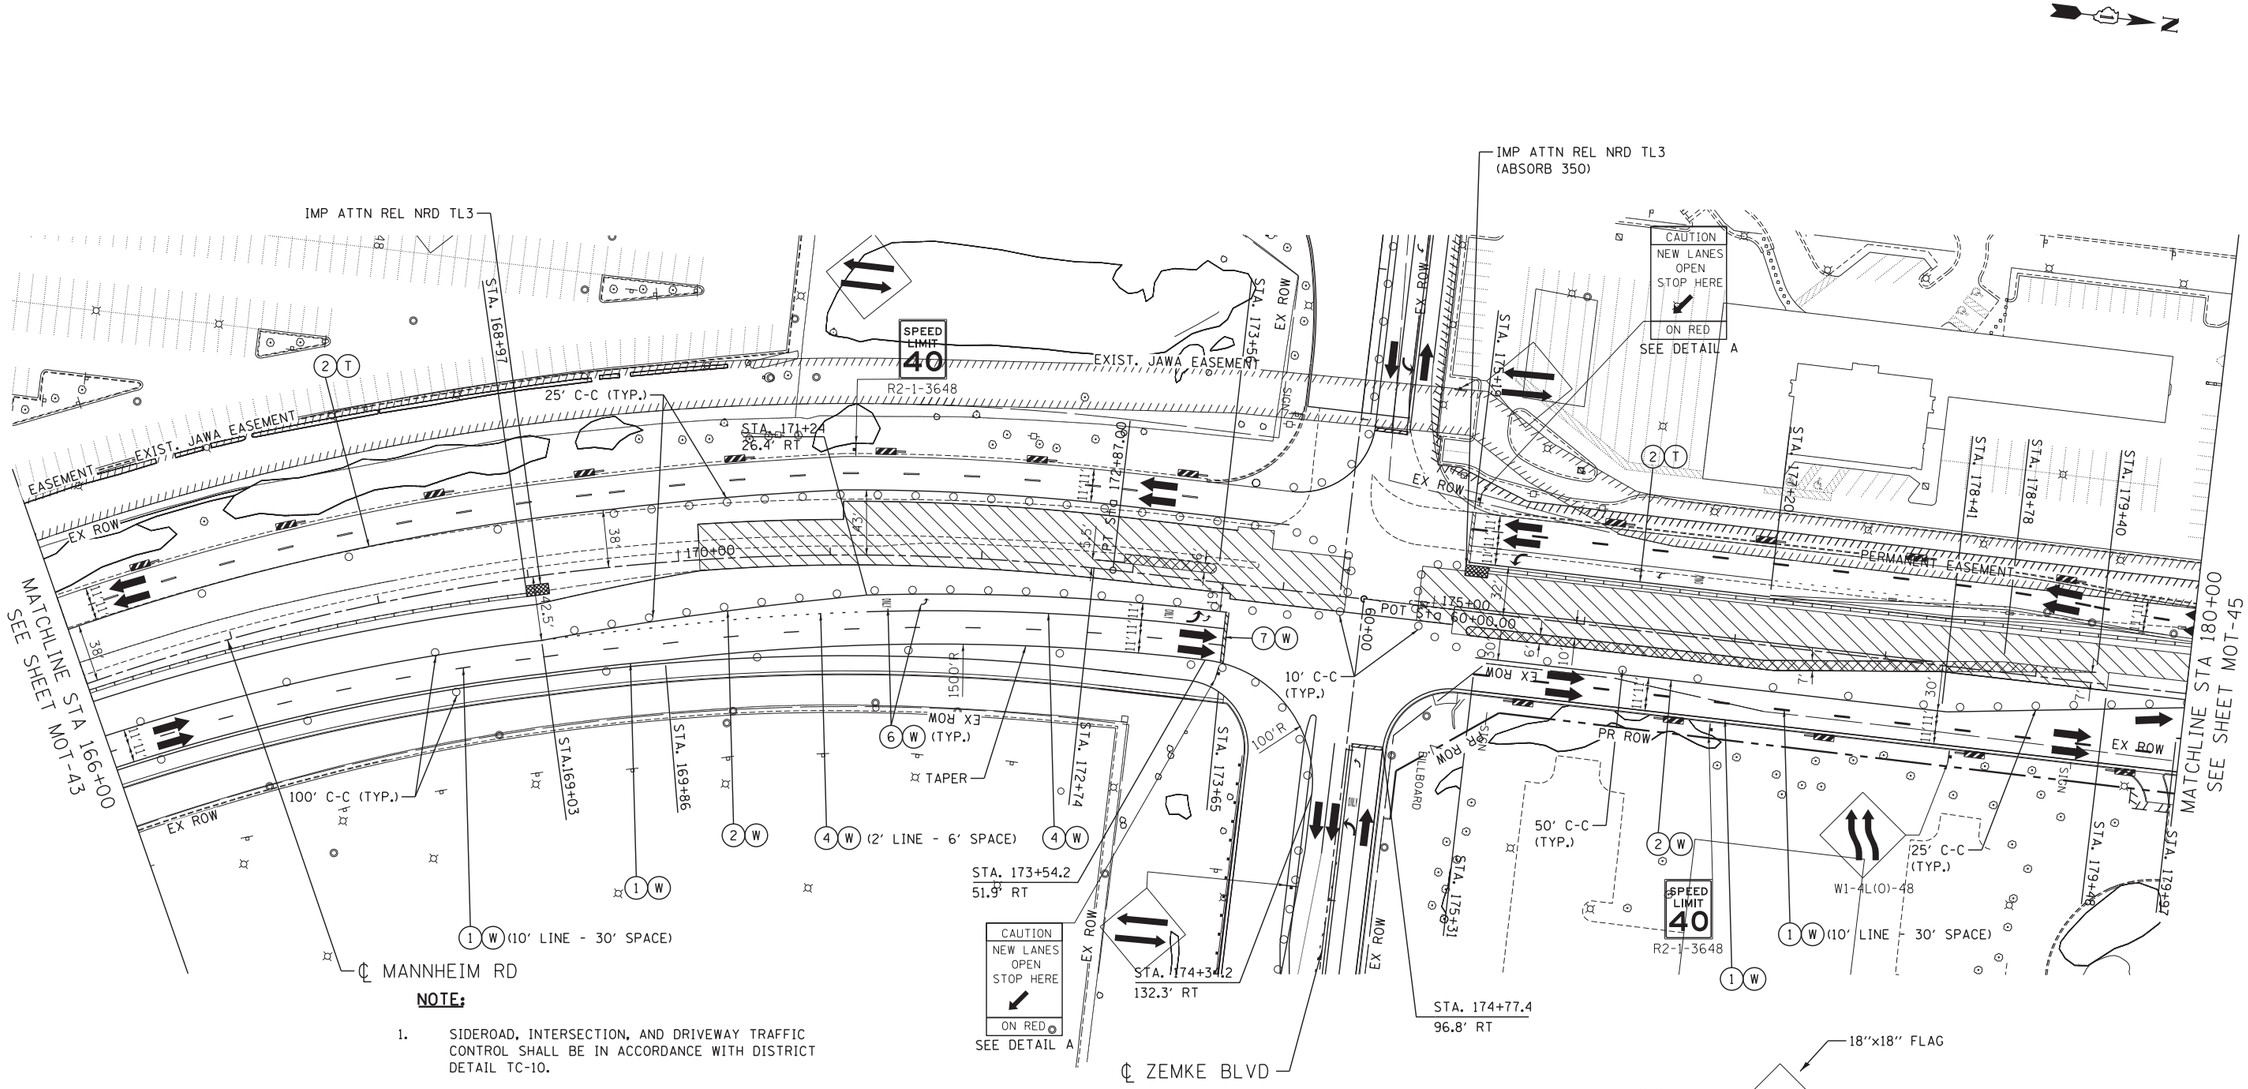


DETAIL A

## MAINTENANCE OF TRAFFIC LEGEND

- WORK AREA
- TEMPORARY PAVEMENT (TO BE CONSTRUCTED IN CURRENT STAGE)
- TRAFFIC DIRECTION
- BARRICADE, TYPE III, W/ TYPE A BI-DIRECTIONAL FLASHING LIGHT
- TYPE II BARRICADES OR DRUMS W/ TYPE C STEADY BURN LIGHT
- TYPE B MONO-DIRECTIONAL FLASHING LIGHT
- ARROW BOARD
- DOUBLE VERTICAL PANEL
- PROPOSED SIGN
- TEMPORARY CONCRETE BARRIER
- RAMP CLOSED
- (1) PVT MK - LINE 4" WHITE
- (2) PVT MK - LINE 4" YELLOW
- (3) PVT MK - DBL 4" YELLOW
- (4) PVT MK - LINE 6" WHITE
- (5) PVT MK - LINE 12"
- (6) PVT MK - LTRS & SYMB
- (7) PVT MK - LINE 24" WHITE
- (8) PVT MK - LINE 8" WHITE
- (T) TEMP PVT MK (SEE GENERAL NOTES SHT G-03)
- (W) WET REF TEM TAPE T3 (SEE GENERAL NOTES SHT G-03)
- (P) PERM PVT MK (SEE PVT MK PLANS)

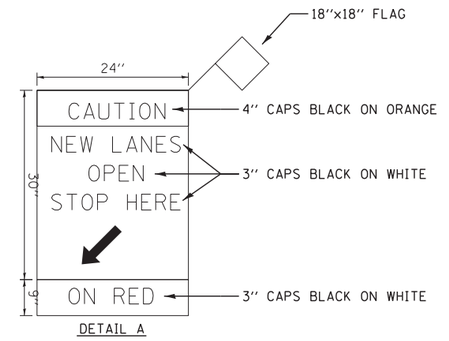

$$$$-ef_list-none$$$$
10-22-2012, 18:08:11 MOHAMMMA F:\DOC_EXP\CHI-00812684-02\COMMON\PSET\TEMPSHEETPLOT\D1608P35-SHT-STAGINGIC.DGN

| | | | |
|---|---|---|---|
| FILE NAME = $FILE$ | USER NAME = $USER$ | DESIGNED - BRH | REVISED - |
| | | DRAWN - JZP | REVISED - |
| | PLOT SCALE = $SCALE$ | CHECKED - KDA | REVISED - |
| | PLOT DATE = $DATE$ | DATE - 10/19/12 | REVISED - |

TENG & ASSOCIATES, INC. ENGINEERS/ARCHITECTS/PLANNERS CHICAGO, ILLINOIS

**STATE OF ILLINOIS**
**DEPARTMENT OF TRANSPORTATION**

**MAINTENANCE OF TRAFFIC**
**STAGE 1 – SUB–STAGE C**

SCALE: 1"=50' | SHEET NO. OF SHEETS | STA. 166+00 TO STA. 180+00

| F.A. RTE. | SECTION | COUNTY | TOTAL SHEETS | SHEET NO. |
|---|---|---|---|---|
| | 0105-WRS | COOK | 537 | 125 |
| | | CONTRACT NO. 60P35 | | |
| | ILLINOIS | FED. AID PROJECT | | |