RAMP CLOSURE NOTES

1) THE CONTRACTOR SHALL FURNISH, ERECT, MAINTAIN AND REMOVE ALL APPLICABLE SIGNS AND BARRICADES, AS DETERMINED BY THE ENGINEER, AT EXIT RAMP CLOSURES IN ACCORDANCE WITH THE REQUIREMENTS OF IDOT DISTRICT ONE DETAIL TC-08. THIS WORK WILL BE INCLUDED IN THE UNIT PRICE BID FOR TRAFFIC CONTROL AND PROTECTION (EXPRESSWAYS).

2) RAMP CLOSURE ADVANCE WARNING SIGN OVERLAY "RAMP CLOSED" SHALL BE PLACED ON EXISTING GROUND MOUNT AND TRUSS MOUNTED ADVANCE GUIDE SIGNS ALONG NB MANNHEIM ROAD FOR WB I-190.

3) ONE CHANGEABLE MESSAGE SIGN (CMS) SHALL BE FURNISHED AND PLACED AT LOCATION AS DIRECTED BY THE ENGINEER TO ADVISE MOTORISTS OF THE RAMP CLOSURE. THE CMS SHALL BE IN OPERATION FROM TWO WEEKS PRIOR TO THE RAMP CLOSURE UNTIL THE RAMP IS REOPENED TO TRAFFIC.

DETOUR SIGNING LEGEND:

DETOUR	M4-8 (O) 24X12 (TYP)
WEST	M3-4 (O) 24X12 (TYP)
INTERSTATE 190	M1-1 54X42 (WHITE/BLUE) (TYP)
←	M5-1(L)(O) 21X15
←	M6-1(L)(O) 21X15
↑	M6-3(O) 21X15
→	M5-1(R)(O) 21X15
→	M6-1(R)(O) 21X15

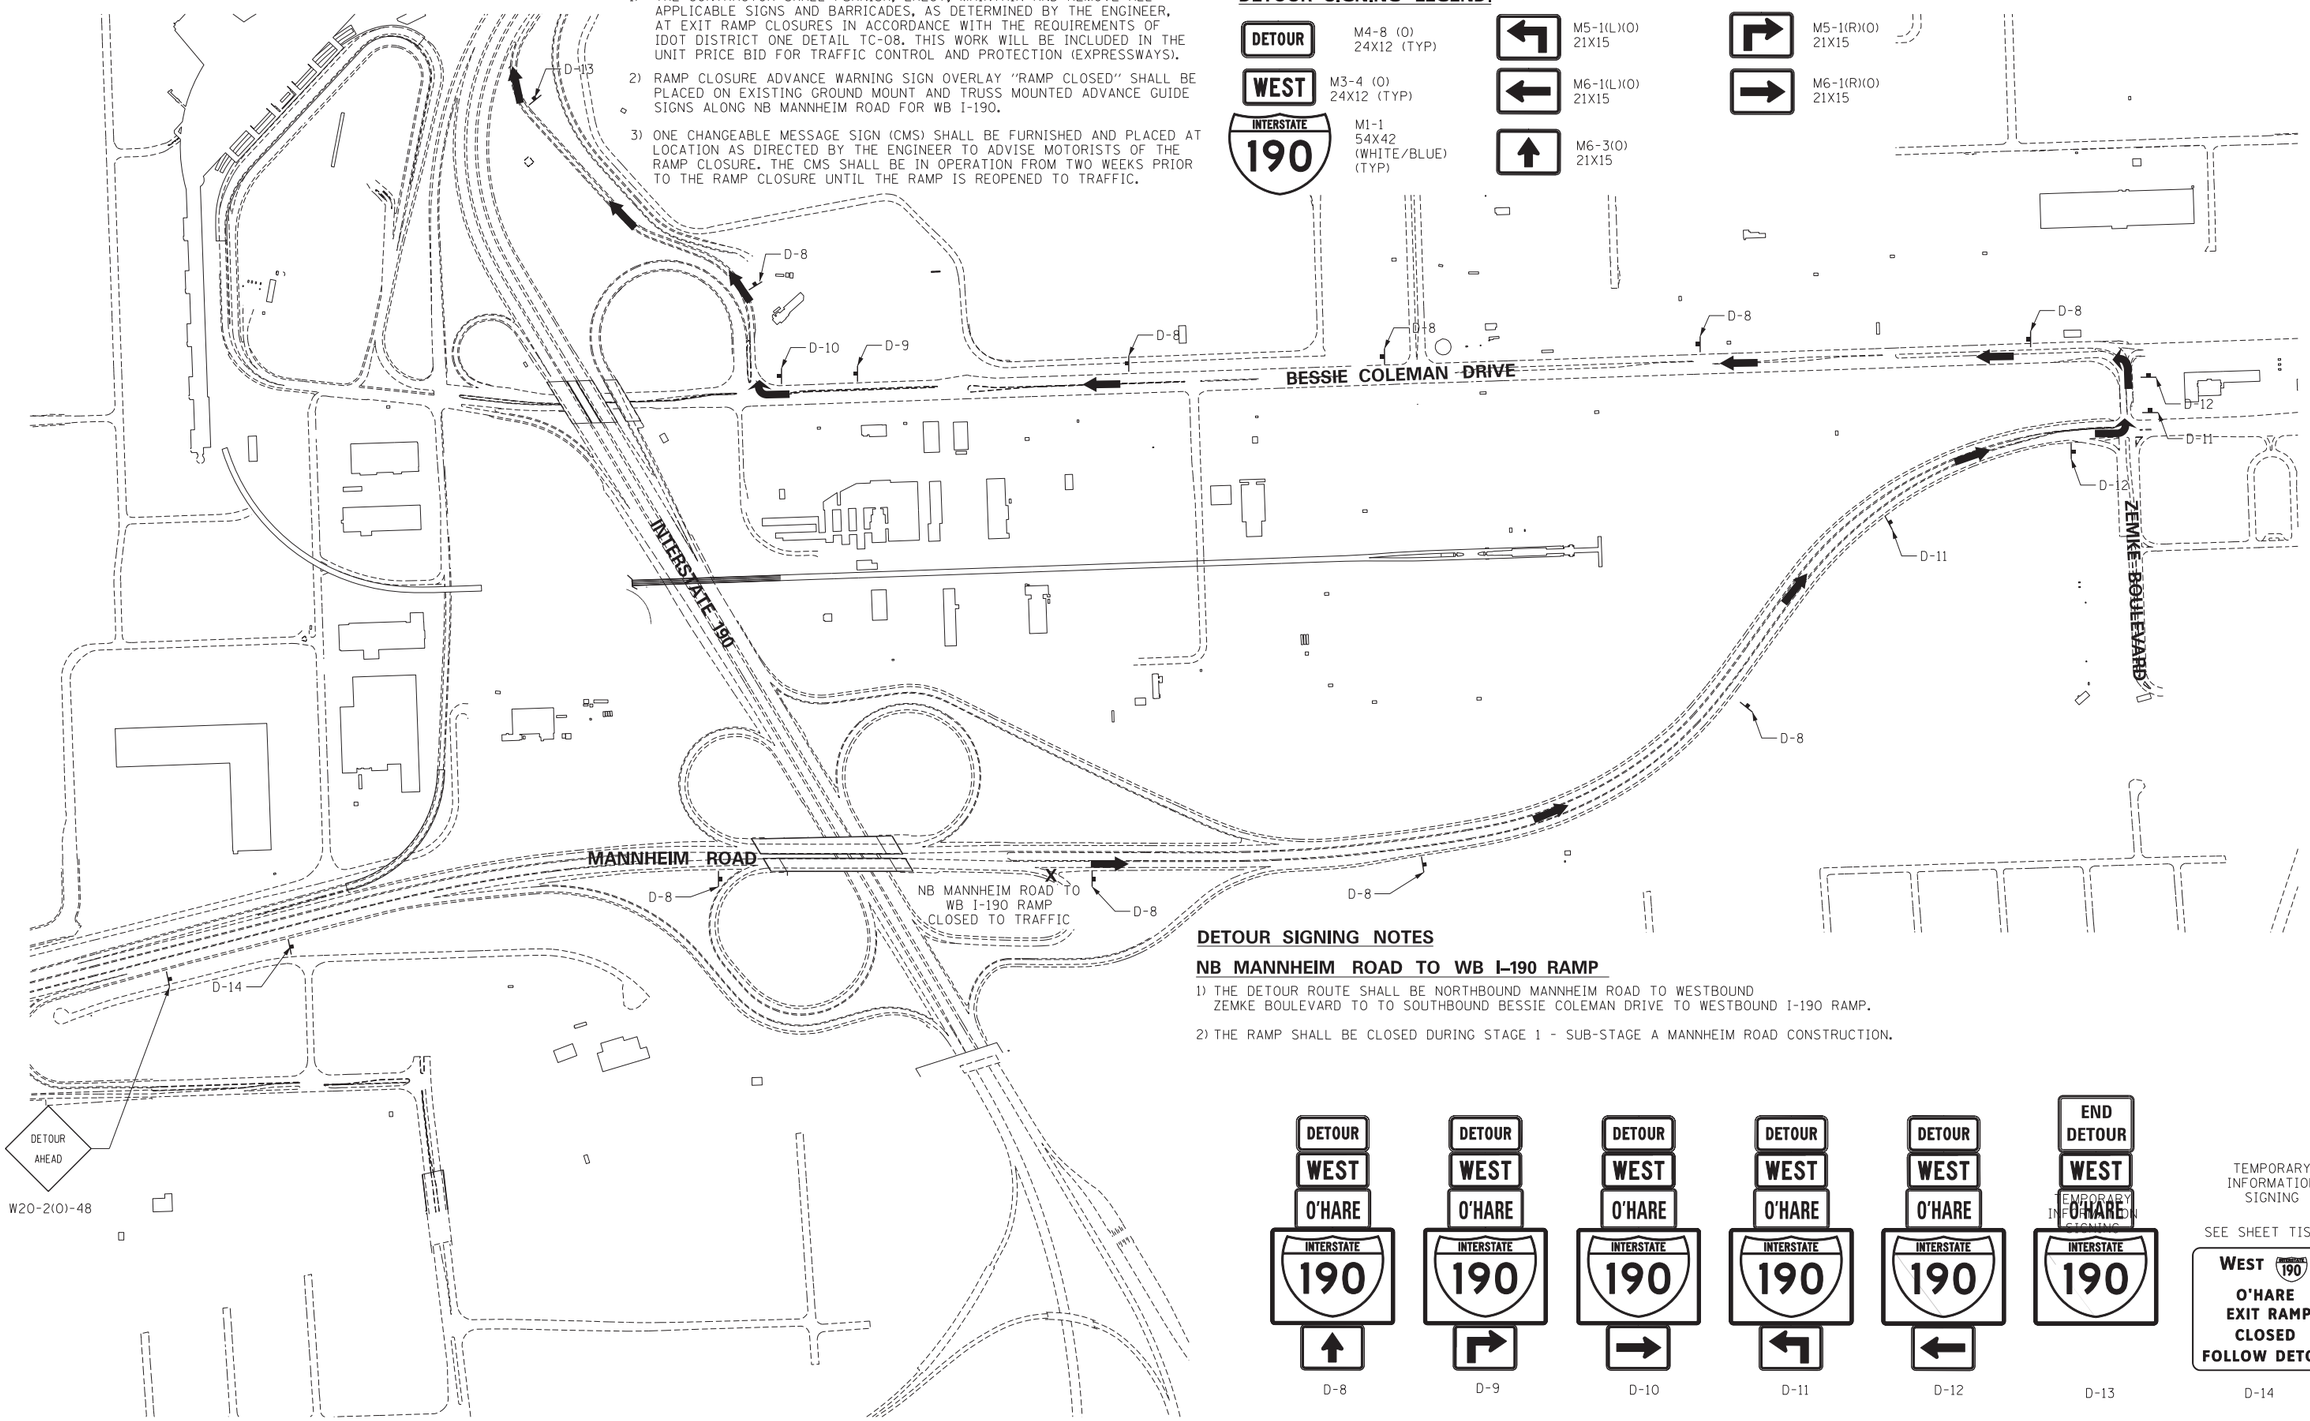

DETOUR SIGNING NOTES

NB MANNHEIM ROAD TO WB I-190 RAMP

1) THE DETOUR ROUTE SHALL BE NORTHBOUND MANNHEIM ROAD TO WESTBOUND ZEMKE BOULEVARD TO TO SOUTHBOUND BESSIE COLEMAN DRIVE TO WESTBOUND I-190 RAMP.

2) THE RAMP SHALL BE CLOSED DURING STAGE 1 - SUB-STAGE A MANNHEIM ROAD CONSTRUCTION.

D-8 D-9 D-10 D-11 D-12 D-13 D-14

TEMPORARY INFORMATION SIGNING

SEE SHEET TIS-05

DTR-02

FILE NAME = $FILEL$	USER NAME = $USER$	DESIGNED - JZP	REVISED -	STATE OF ILLINOIS DEPARTMENT OF TRANSPORTATION	DETOUR PLAN NB MANNHEIM ROAD TO WB I-190	F.A. RTE.	SECTION	COUNTY	TOTAL SHEETS	SHEET NO.
		DRAWN - JZP	REVISED -				0105-WRS	COOK	537	163
TENG & ASSOCIATES, INC. ENGINEERS/ARCHITECTS/PLANNERS CHICAGO, ILLINOIS	PLOT SCALE = $SCALE$	CHECKED - MCD	REVISED -					CONTRACT NO. 60P35		
	PLOT DATE = $DATE$	DATE - 10/19/12	REVISED -		SCALE: 1"=300' SHEET NO. OF SHEETS STA. TO STA.			ILLINOIS FED. AID PROJECT		

..\1190-MASTER_TOPO.DGN,..\D60P35-BORDER1.DGN,..\D160637-SHT-DETOUR.02.DGN,..\D160637-SHT-DETOUR.07.DGN,..\D60P35-SHT-DETOUR.04.DGN
10-22-2012,18:42:28 MDHAMMMA F:\DOC_EXP\CH-#0801259#-02\COMMON\PSE\TEMPSHEETPLOT\D60P35-SHT-DETOUR.03.DGN