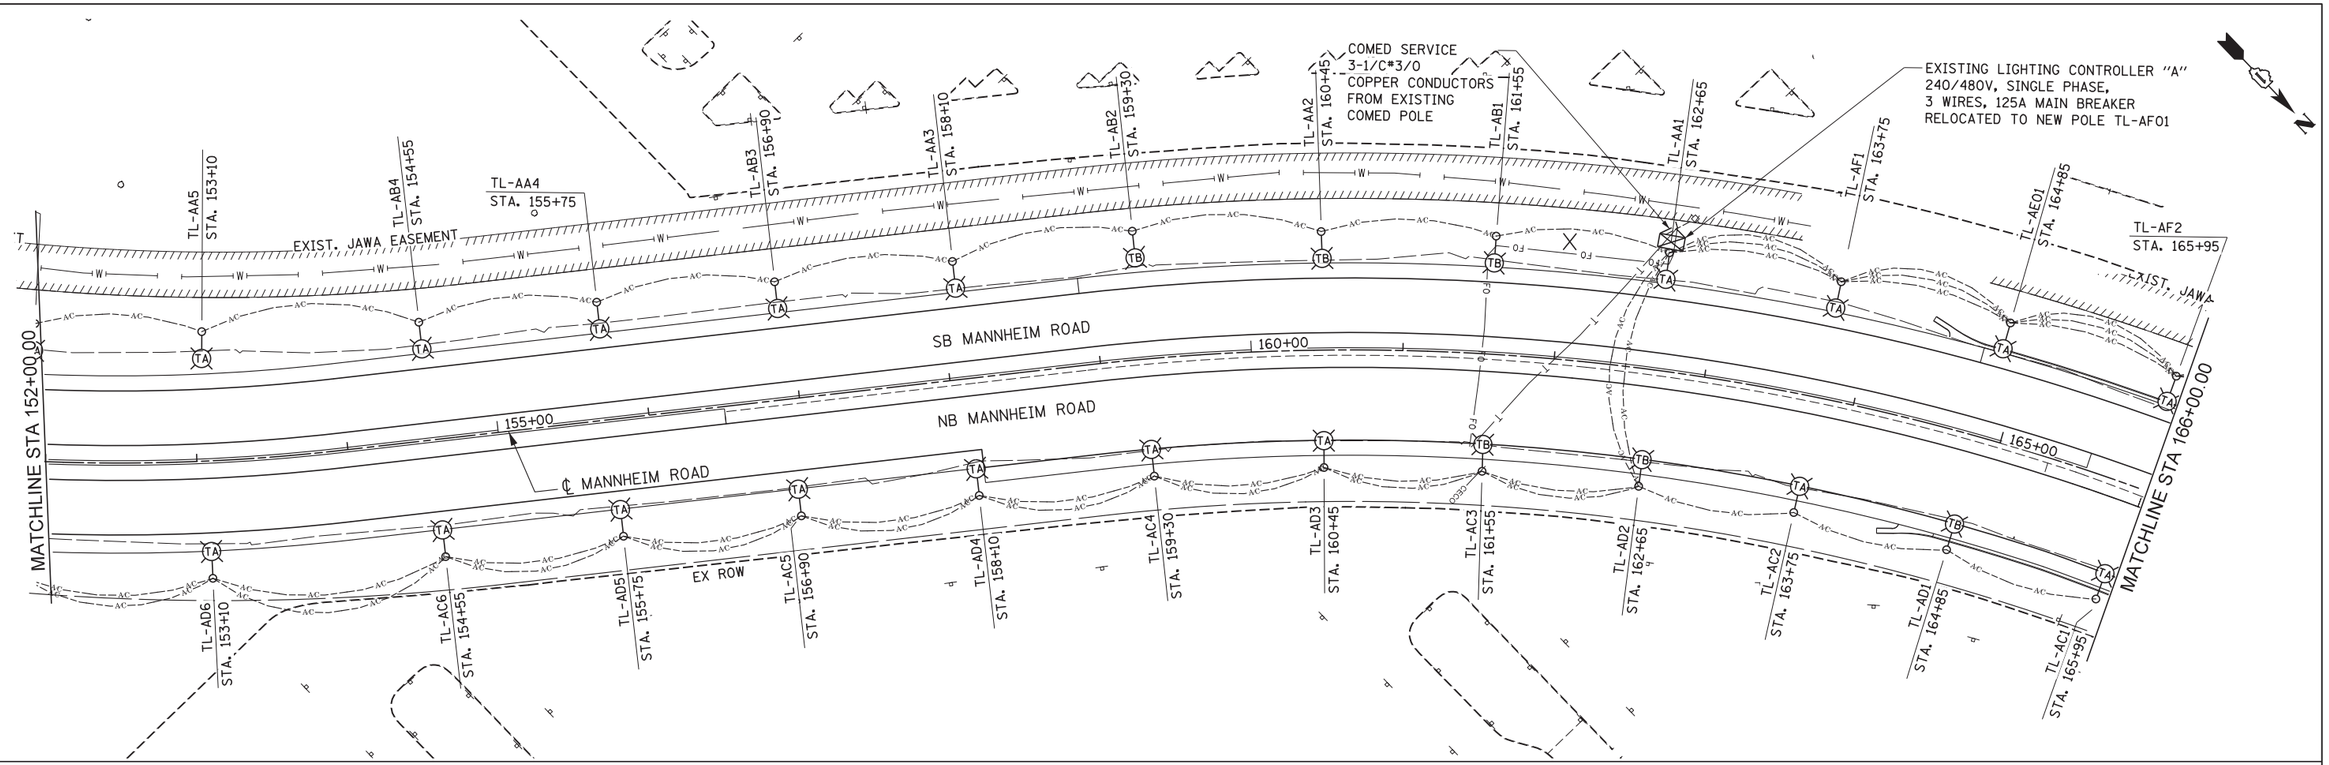

E–18

Globetrotters® Engineering Corporation ENGINEERS ARCHITECTS 300 South Wacker Drive Chicago, Illinois 60606	USER NAME = mkosir	DESIGNED CD	REVISED -	**STATE OF ILLINOIS** **DEPARTMENT OF TRANSPORTATION**	**LIGHTING REMOVAL PLAN** **STAGE 3** **MANNHEIM ROAD**
		DRAWN RL	REVISED -		
	PLOT SCALE = 50:1	CHECKED CD	REVISED -		
	PLOT DATE = 23-OCT-2012	DATE 10/19/12	REVISED -		SCALE: 1" = 50' SHEET NO. OF SHEETS STA. 152+00.00 TO STA. 180+00.00

F.A.P. RTE.	SECTION	COUNTY	TOTAL SHEETS	SHEET NO.
330	0105-WRS	COOK	537	282
		CONTRACT NO. 60P35		
		ILLINOIS	FED. AID PROJECT	

FILE NAME = IP_PWP:dms47849\D160P35-sht-E-Temp-Rmvl Staging3 3.dgn