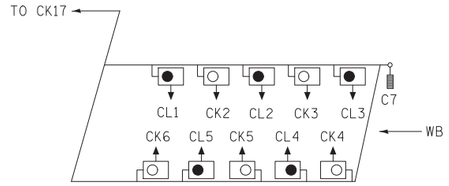

ENLARGED I–190 UNDERPASS LIGHTING

ENLARGED DETAIL "C"

ENLARGED DETAIL "B"
CANADIAN NATIONAL RAILROAD OVER I–190 UNDERPASS

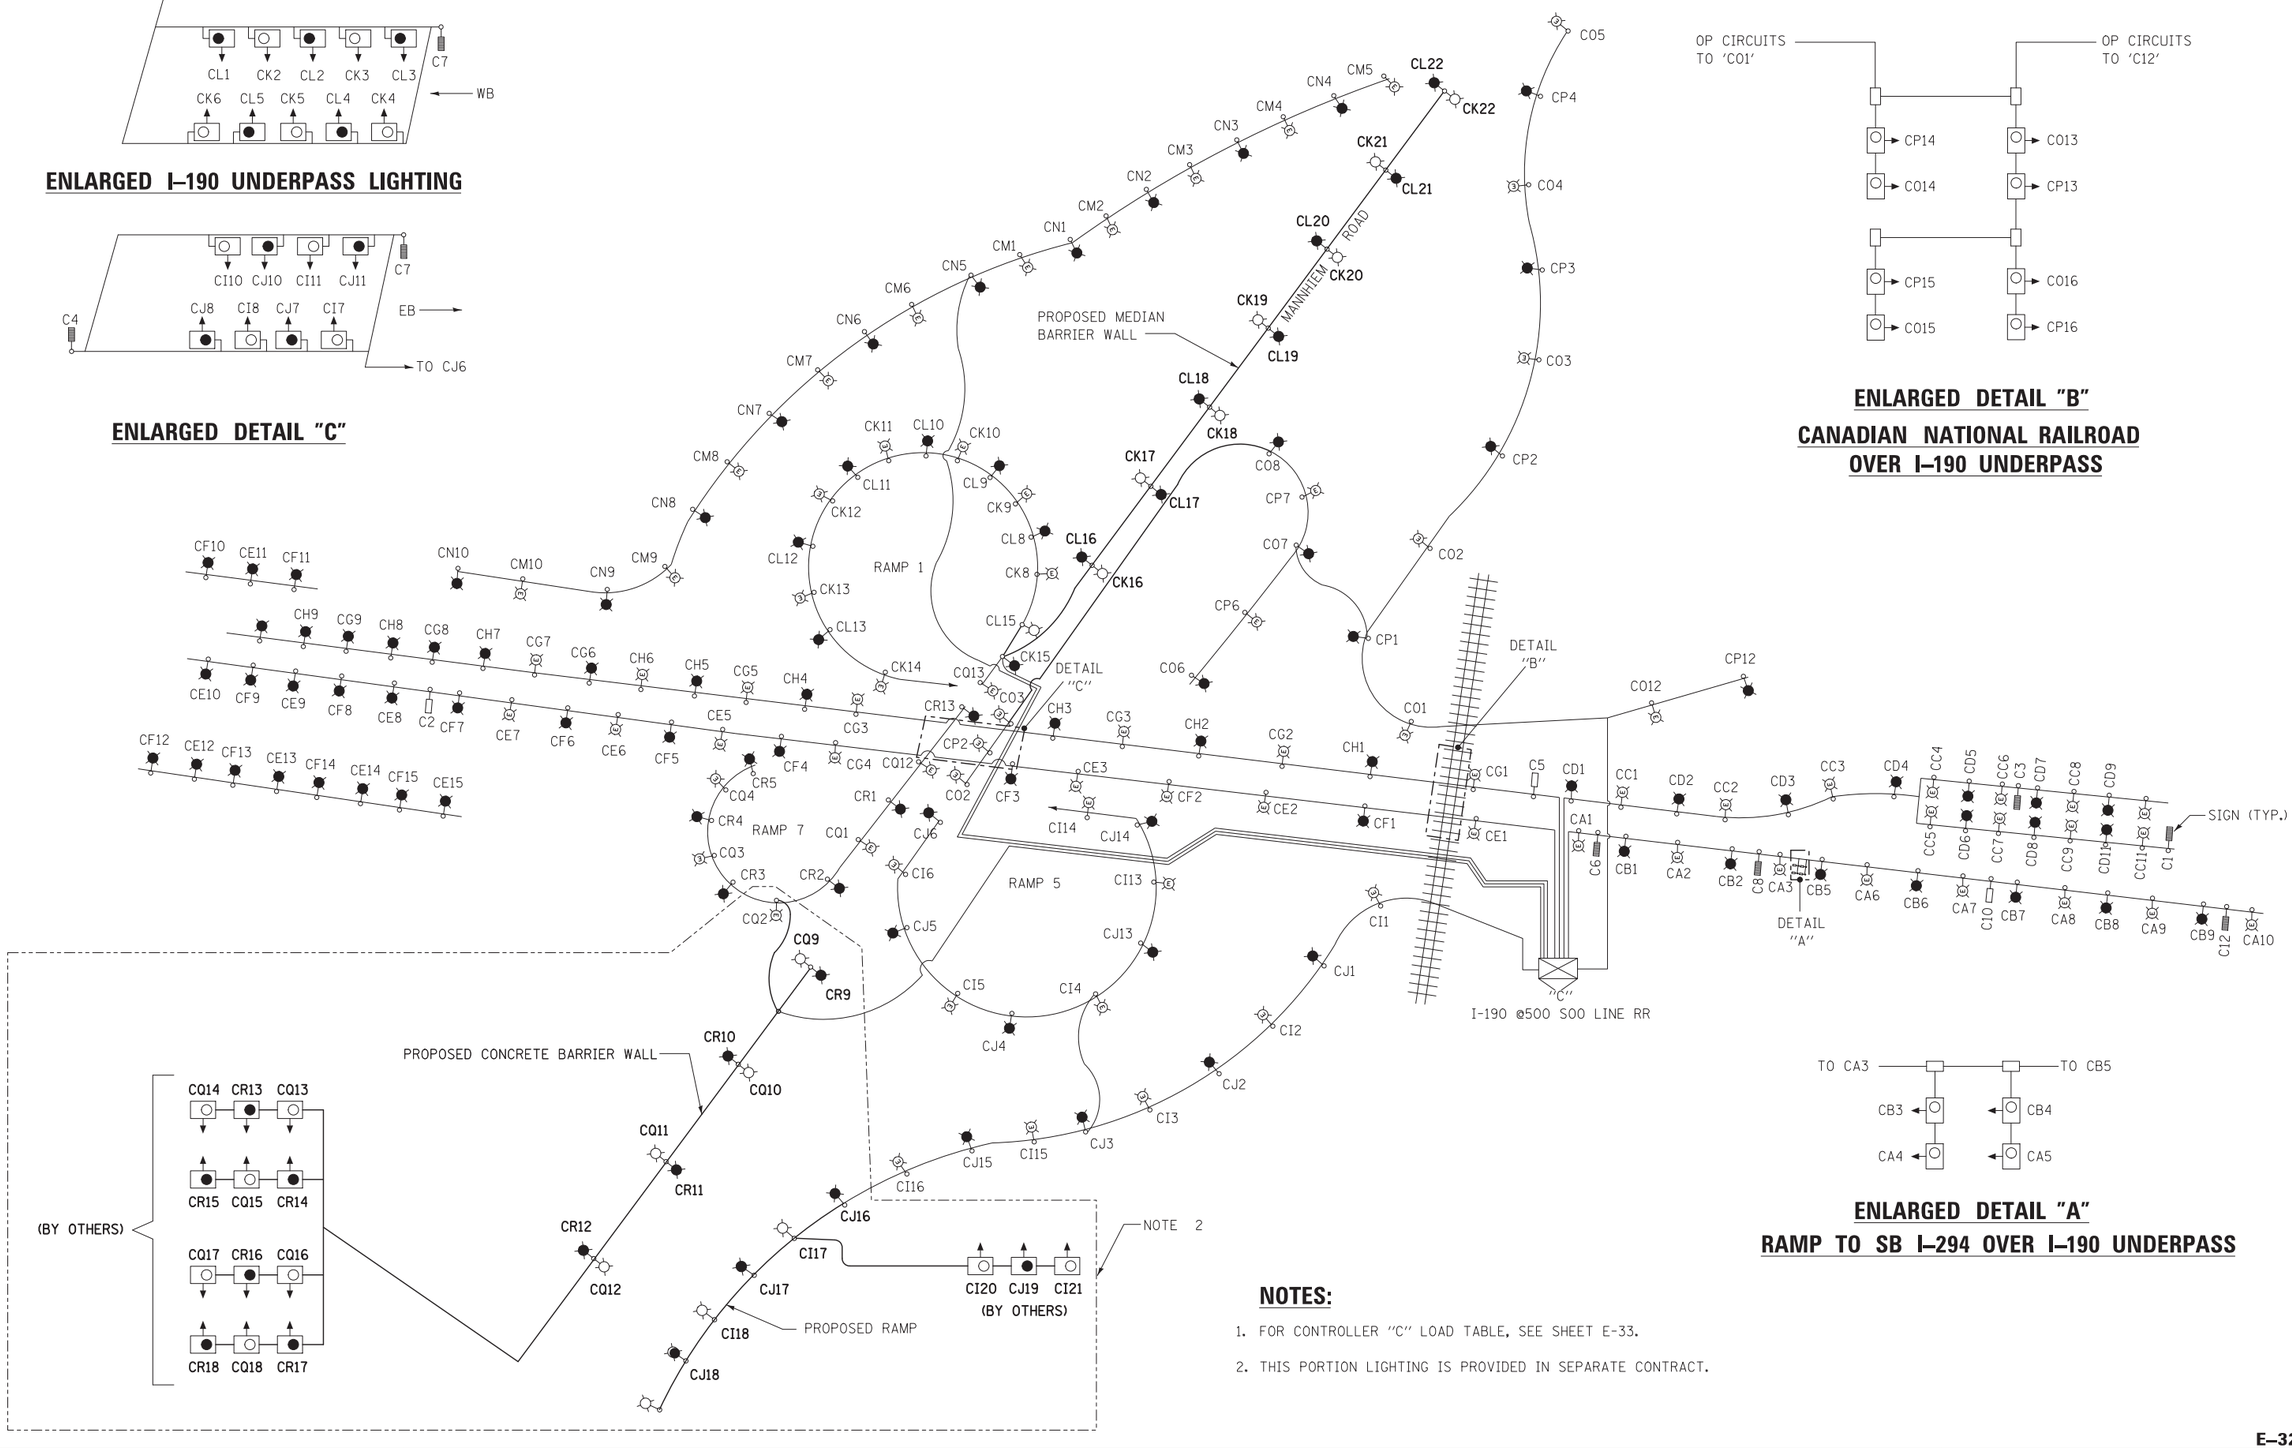

ENLARGED DETAIL "A"
RAMP TO SB I–294 OVER I–190 UNDERPASS

NOTES:

1. FOR CONTROLLER "C" LOAD TABLE, SEE SHEET E-33.
2. THIS PORTION LIGHTING IS PROVIDED IN SEPARATE CONTRACT.

DELTA ENGINEERING GROUP, LLC

USER NAME = mali	DESIGNED - HS	REVISED -
	DRAWN - KK	REVISED -
PLOT SCALE = $SCALE$	CHECKED - HS	REVISED -
PLOT DATE = 10/5/2012	DATE - 10-19-2012	REVISED -

STATE OF ILLINOIS
DEPARTMENT OF TRANSPORTATION

SINGLE LINE DIAGRAM FOR EXISTING CONTROLLER "C"

SCALE: NONE | SHEET NO. OF SHEETS | STA. TO STA.

F.A.P. RTE.	SECTION	COUNTY	TOTAL SHEETS	SHEET NO.
330	0105-WRS	COOK	537	296
		CONTRACT NO. 60P35		
	ILLINOIS FED. AID PROJECT			

FILE NAME = c:\caddlib\pw\kkhan\pwgreat_lakes\dms47849\D160P35-sht-light-8.dgn