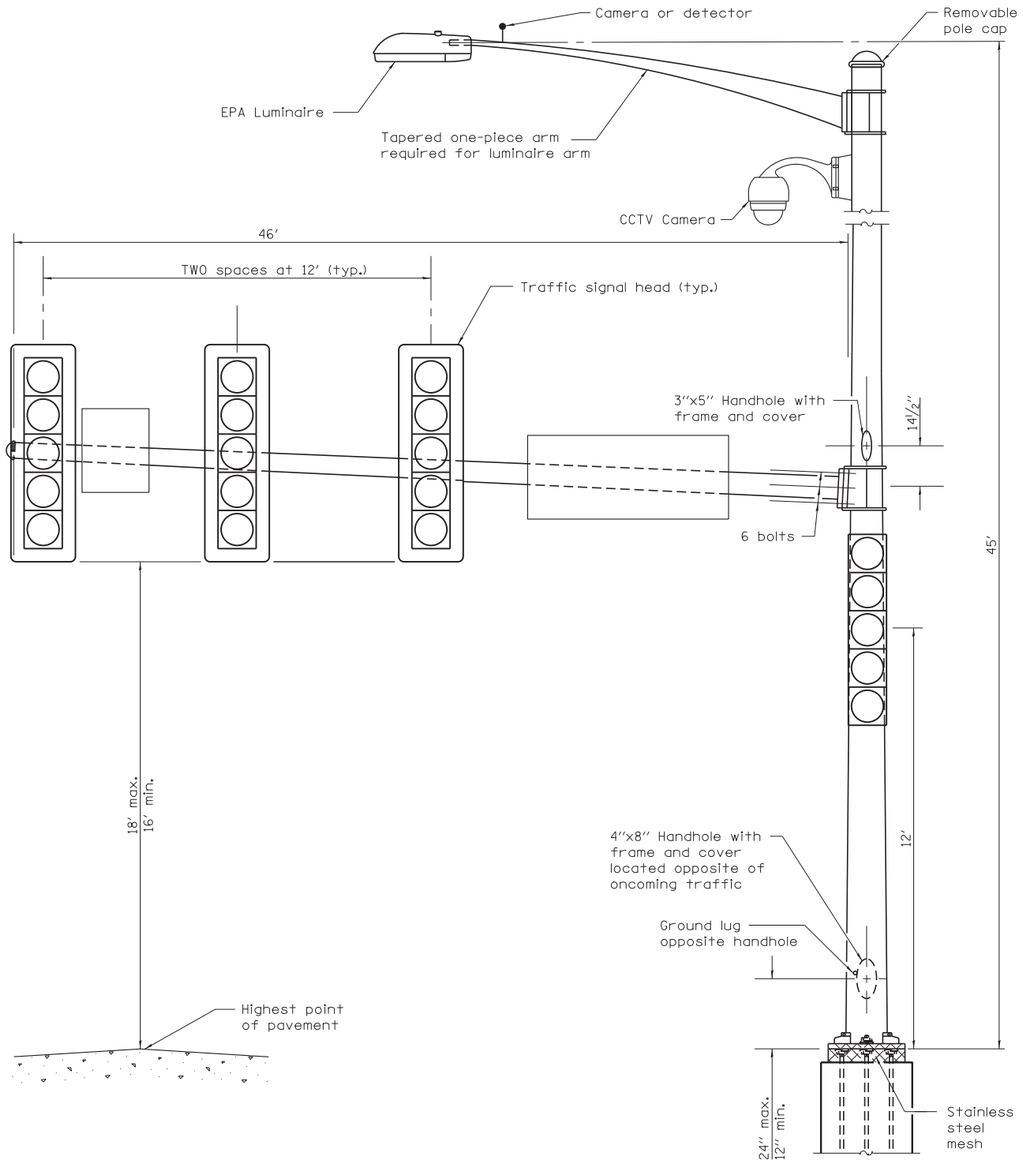

CCTV CAMERA MOUNTING
STEEL COMBINATION MAST ARM ASSEMBLY AND POLE
ZEMKE BLVD

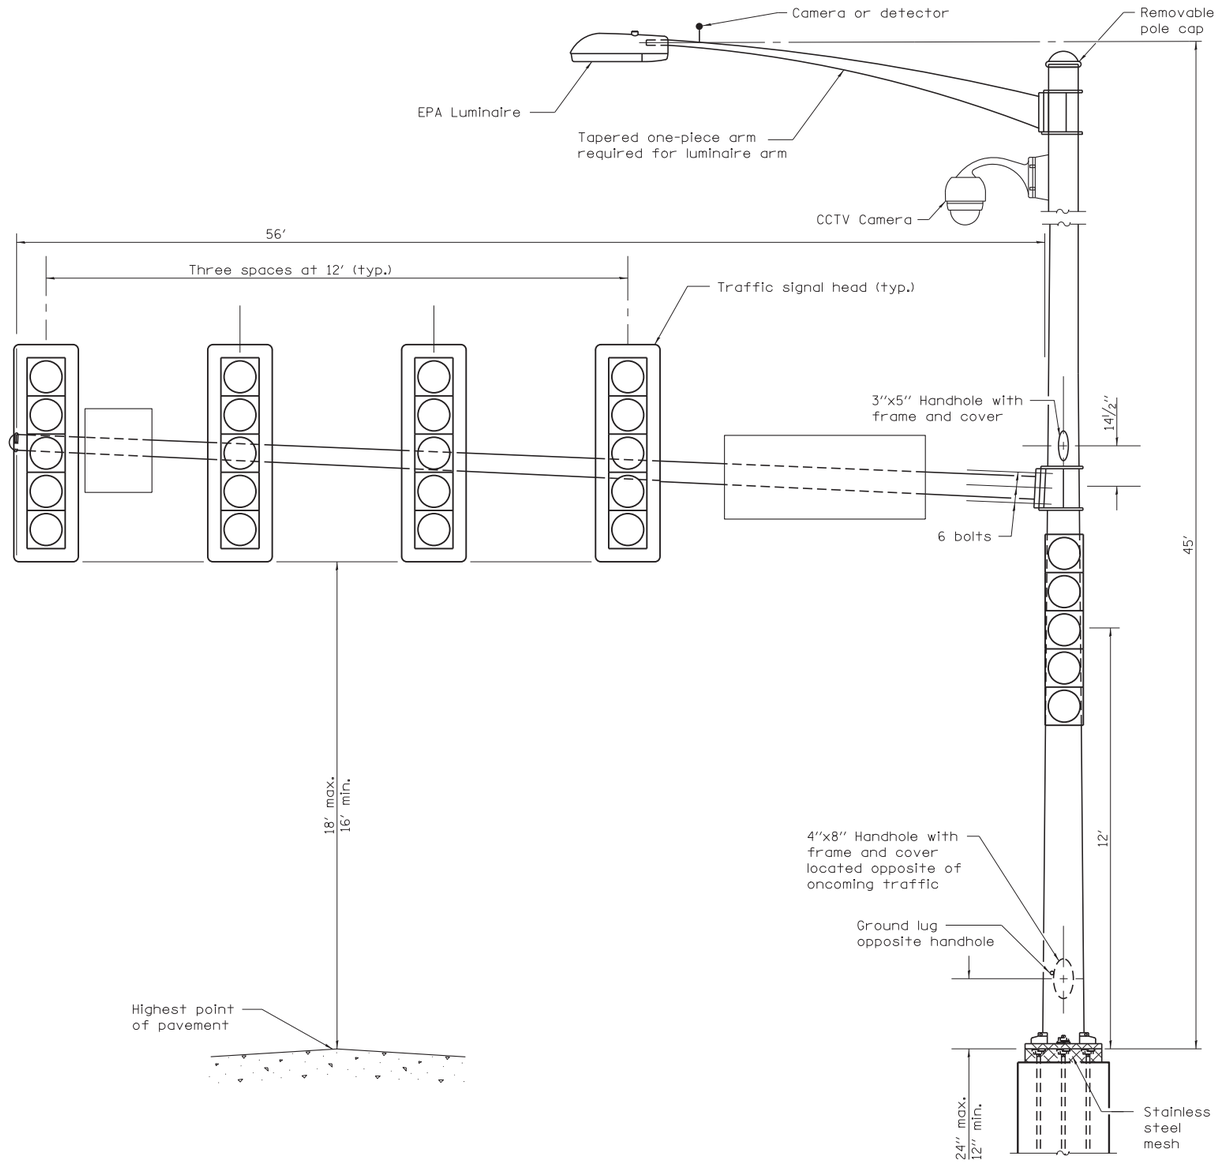

CCTV CAMERA MOUNTING
STEEL COMBINATION MAST ARM ASSEMBLY AND POLE
HIGGINS ROAD

ITS–19

HNTB

USER NAME = mkosir	DESIGNED DJJ	REVISED -
	DRAWN BCC	REVISED -
PLOT SCALE = 50:1	CHECKED YJ	REVISED -
PLOT DATE = 08-OCT-2012	DATE 10/19/12	REVISED -

STATE OF ILLINOIS
DEPARTMENT OF TRANSPORTATION

CCTV CAMERA MOUNTING
TRAFFIC SIGNAL POLES

SCALE: N.T.S. | SHEET NO. 3 OF 3 SHEETS | STA. | TO STA.

F.A.P. RTE.	SECTION	COUNTY	TOTAL SHEETS	SHEET NO.
330	0105-WRS	COOK	537	368
		CONTRACT NO. 60P35		
		ILLINOIS	FED. AID PROJECT	

FILE NAME = IP_PWP:dms47849\D160P35-sht-its_det_03.dgn