FINAL SURVEY	BY	DATE
SURVEYED		
PLOTTED		
TEMPLATE		
NOTE BOOK		
AREAS		
NO.	AREAS CHECKED	

ORIGINAL SURVEY	BY	DATE
SURVEYED		
PLOTTED		
TEMPLATE		
NOTE BOOK		
AREAS		
NO.	AREAS CHECKED	

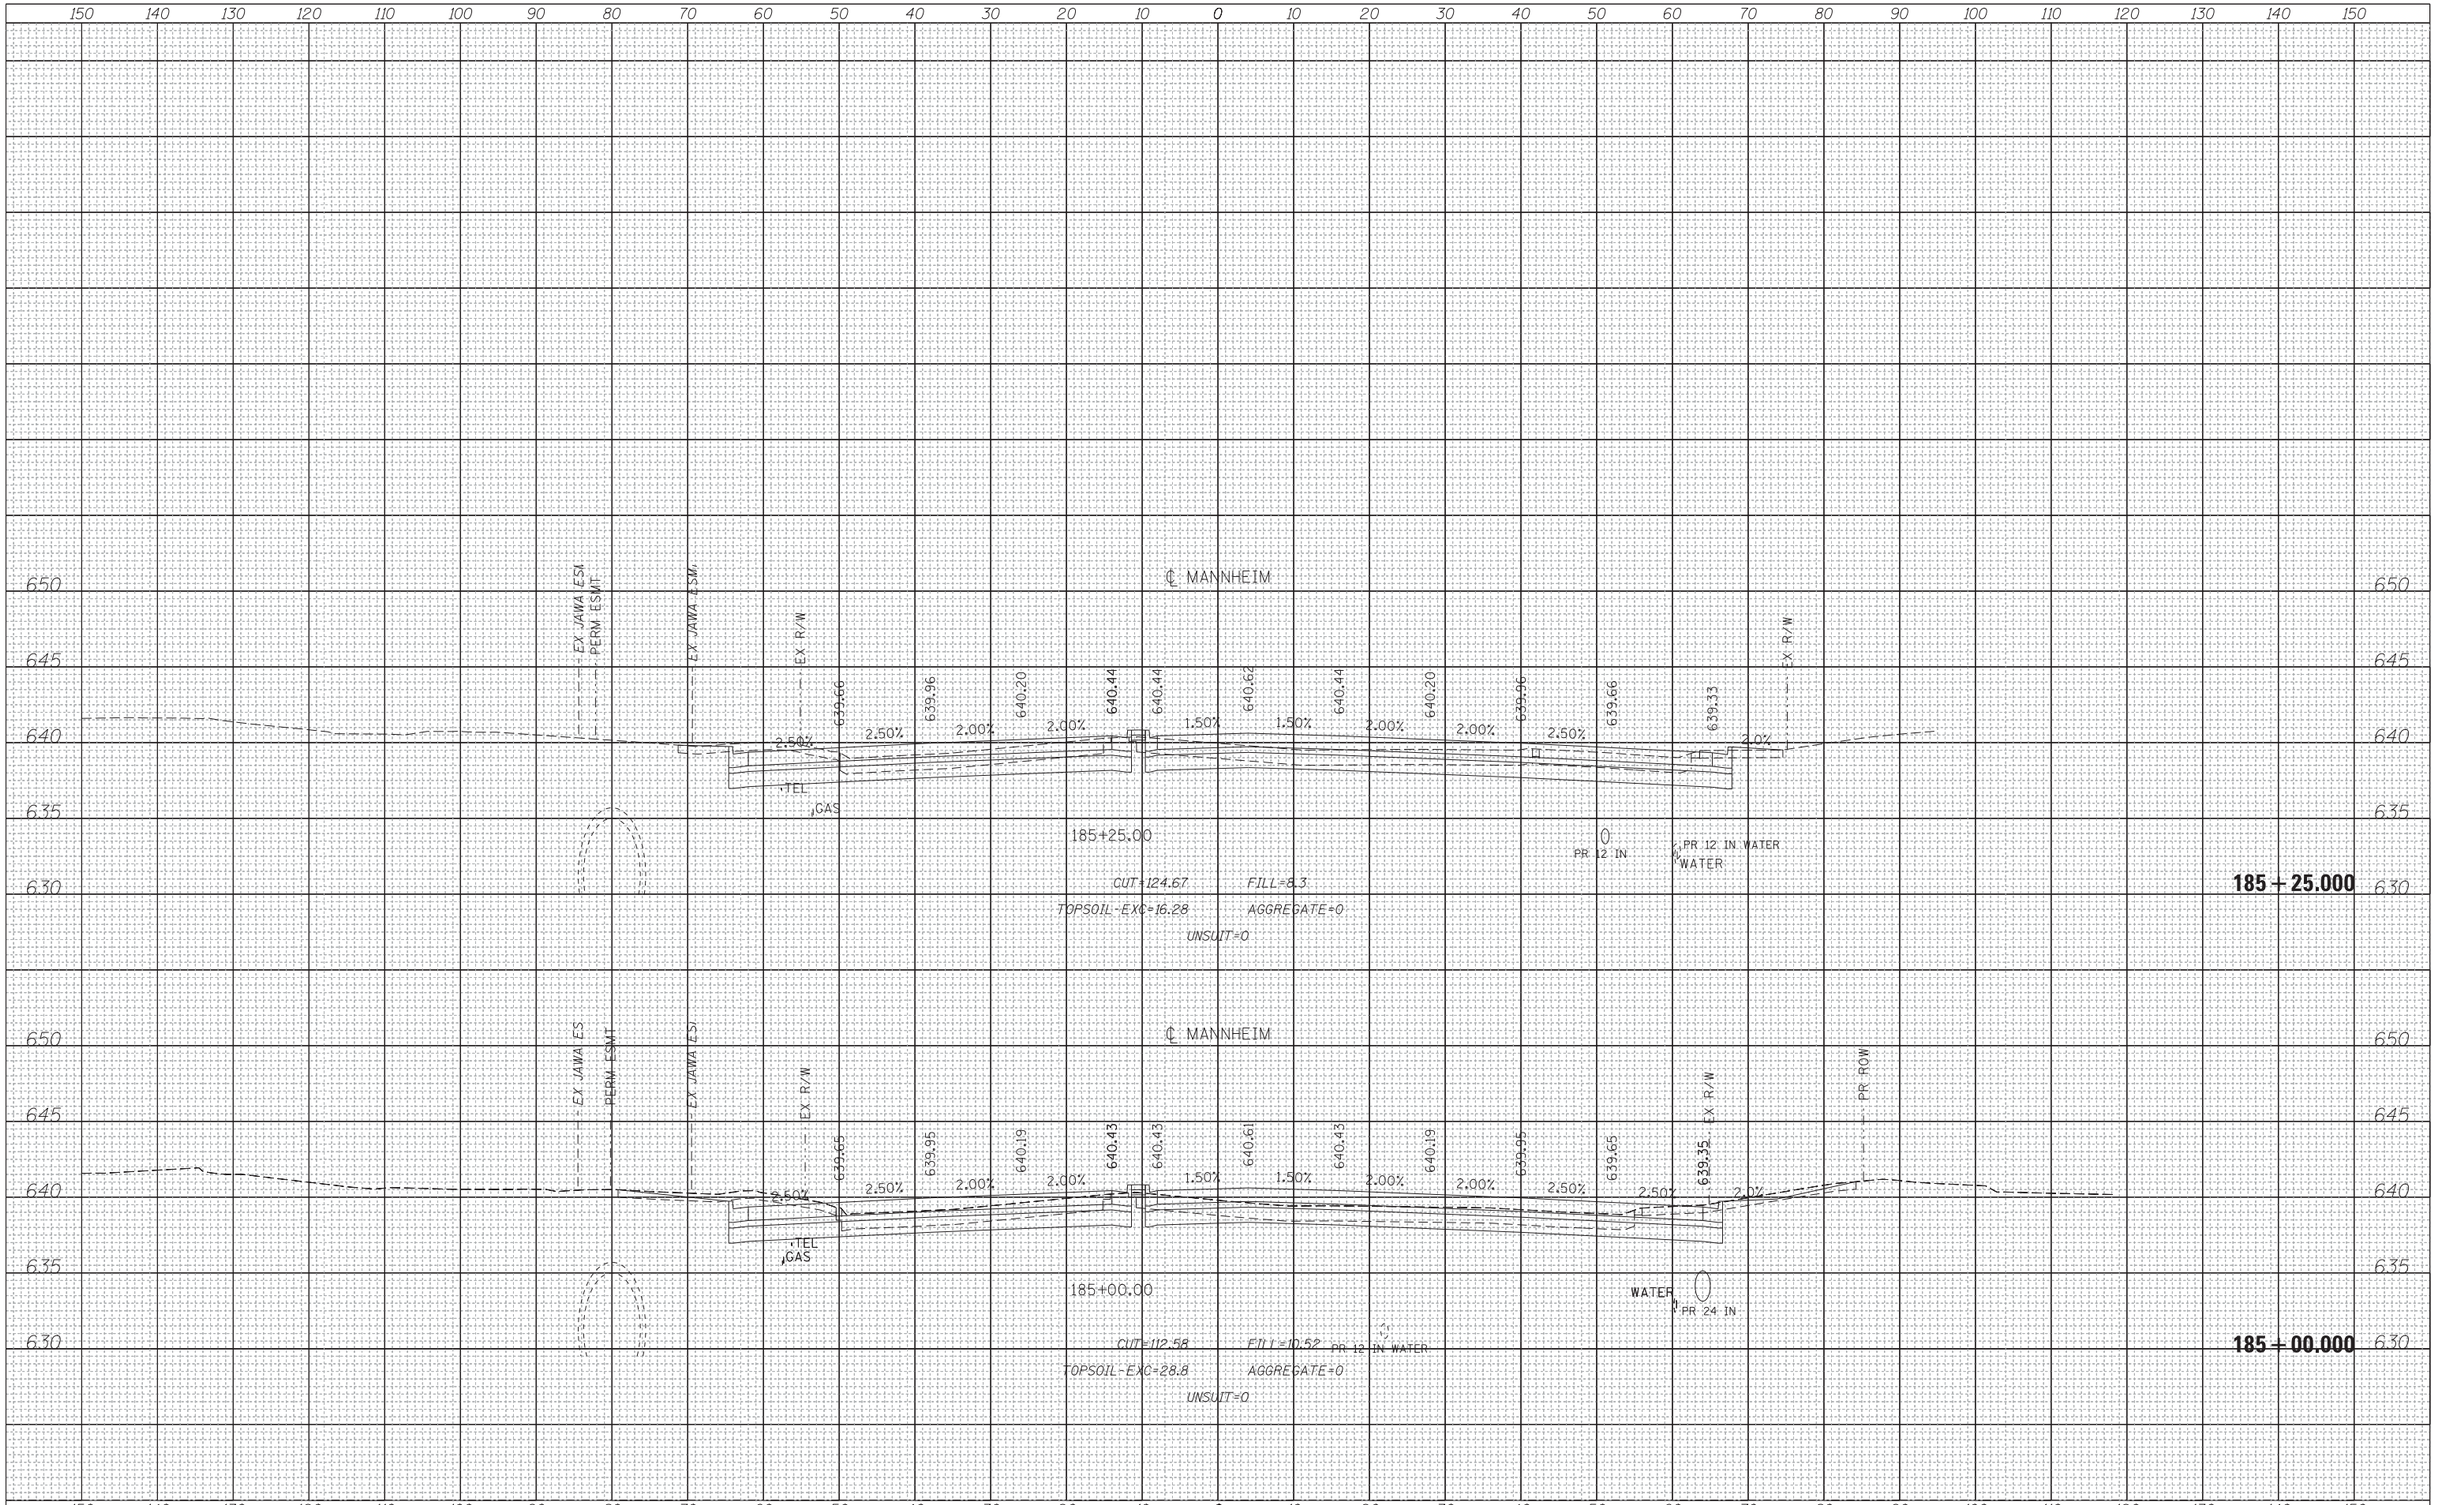

HNTB	USER NAME = mkosir	DESIGNED - LLS/MMK	REVISED -
		DRAWN - MMK	REVISED -
	PLOT SCALE = 10:1	CHECKED - LLS	REVISED -
	PLOT DATE = 24-OCT-2012	DATE - 10/19/2012	REVISED -

STATE OF ILLINOIS
DEPARTMENT OF TRANSPORTATION

MANNHEIM ROAD

SCALE: 1" = 10' | SHEET OF SHEETS | STA. 185+00.000 TO STA.185+25.000

F.A.P. RTE.	SECTION	COUNTY	TOTAL SHEETS	SHEET NO.
330	0150-WRS	COOK	537	477
		CONTRACT NO. 60P35		
	ILLINOIS	FED. AID PROJECT		

FILE NAME = \\chiw00\projects\30120(B)\GEOPAK_Mannheim\D160P35-sht-XS-Mannheim.dgn