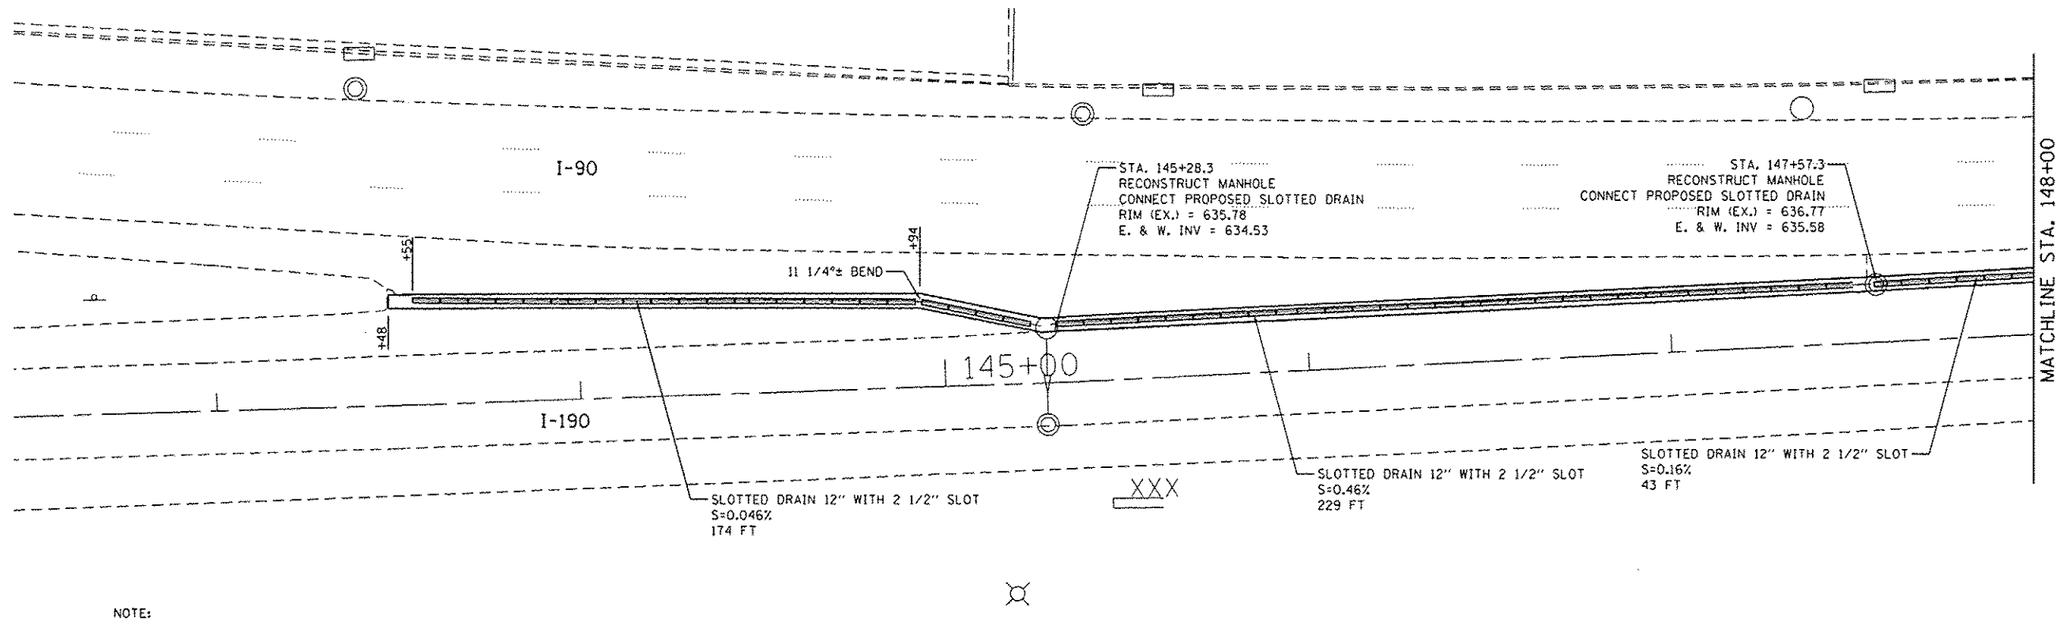

NOTE:
SEE SLOTTED DRAIN DETAILS
FOR PAVEMENT DETAILS

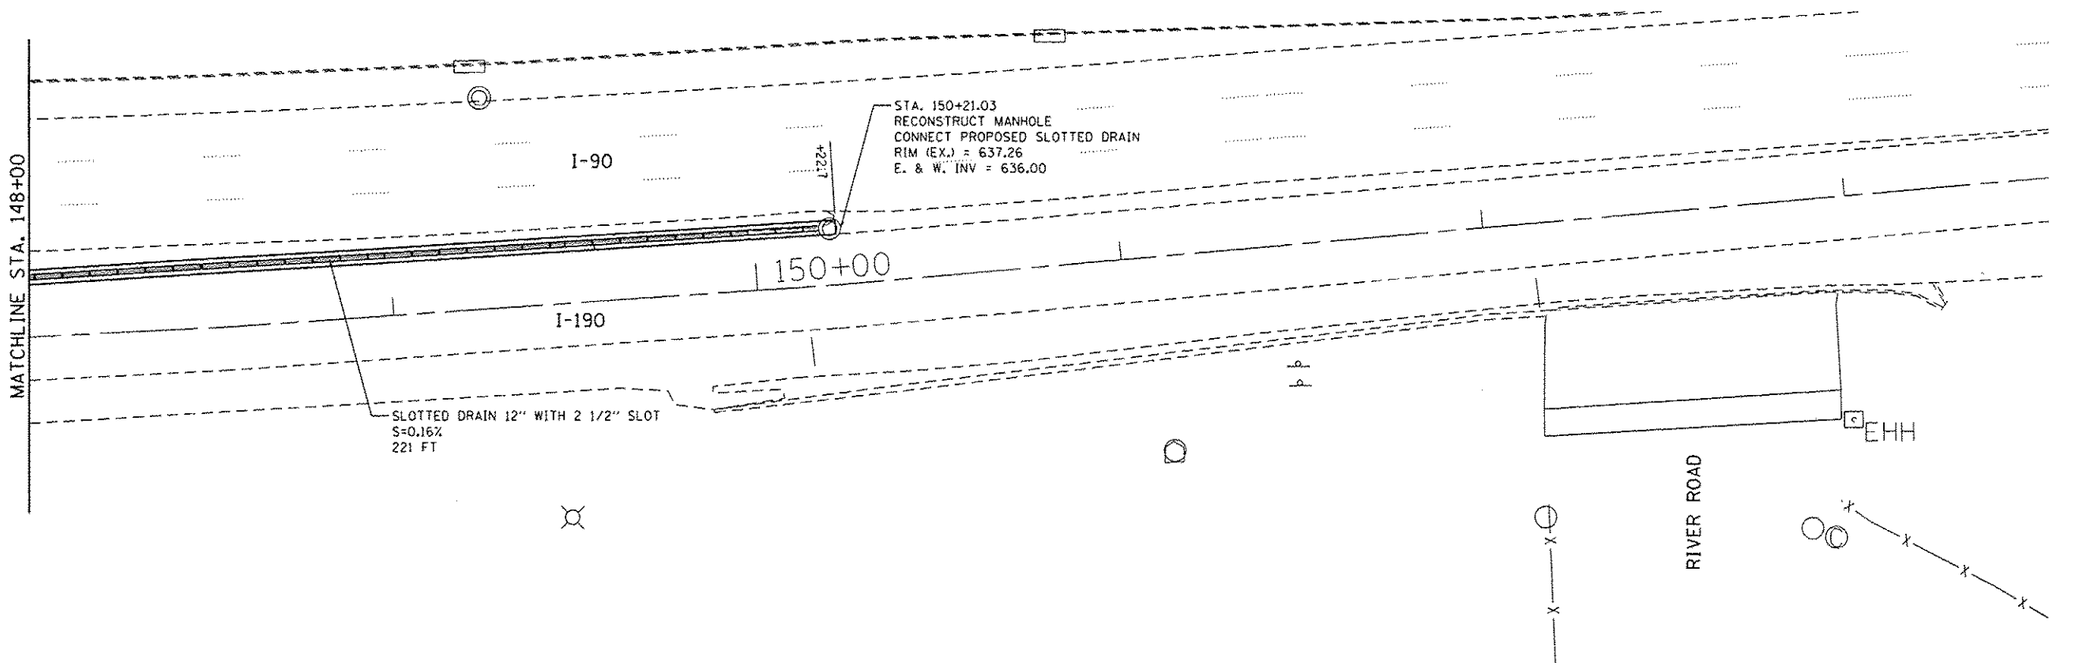

Rev. 1-3-13

H:\Jobs2011\2013012-29\CAD\Site\dgn\00\D160T33-sht-drainage.dgn
9/21/2012 9:46:48 AM

GROEF 8501 W. Higgins Roads Suite 280 Chicago, Illinois 60631 (773) 399-0112

USER NAME = 1405	DESIGNED - EF	REVISED -	
	DRAWN - EF	REVISED -	
PLOT SCALE = 40.000 ' / in.	CHECKED - RS	REVISED -	
PLOT DATE = 9/21/2012	DATE - 09/21/2012	REVISED -	

STATE OF ILLINOIS
DEPARTMENT OF TRANSPORTATION

I-190 (O'HARE AIRPORT TO I-90)
PROPOSED SLOTTED DRAIN PLAN

SCALE: 1"=20' | SHEET 1 OF 1 SHEETS | STA. | TO STA.

F.A.I. RTE.	SECTION	COUNTY	TOTAL SHEETS	SHEET NO.
190	10101.6 & 0102.5IRS-2	COOK	85	30
		CONTRACT NO. 60T33		
	ILLINOIS FED. AID PROJECT			