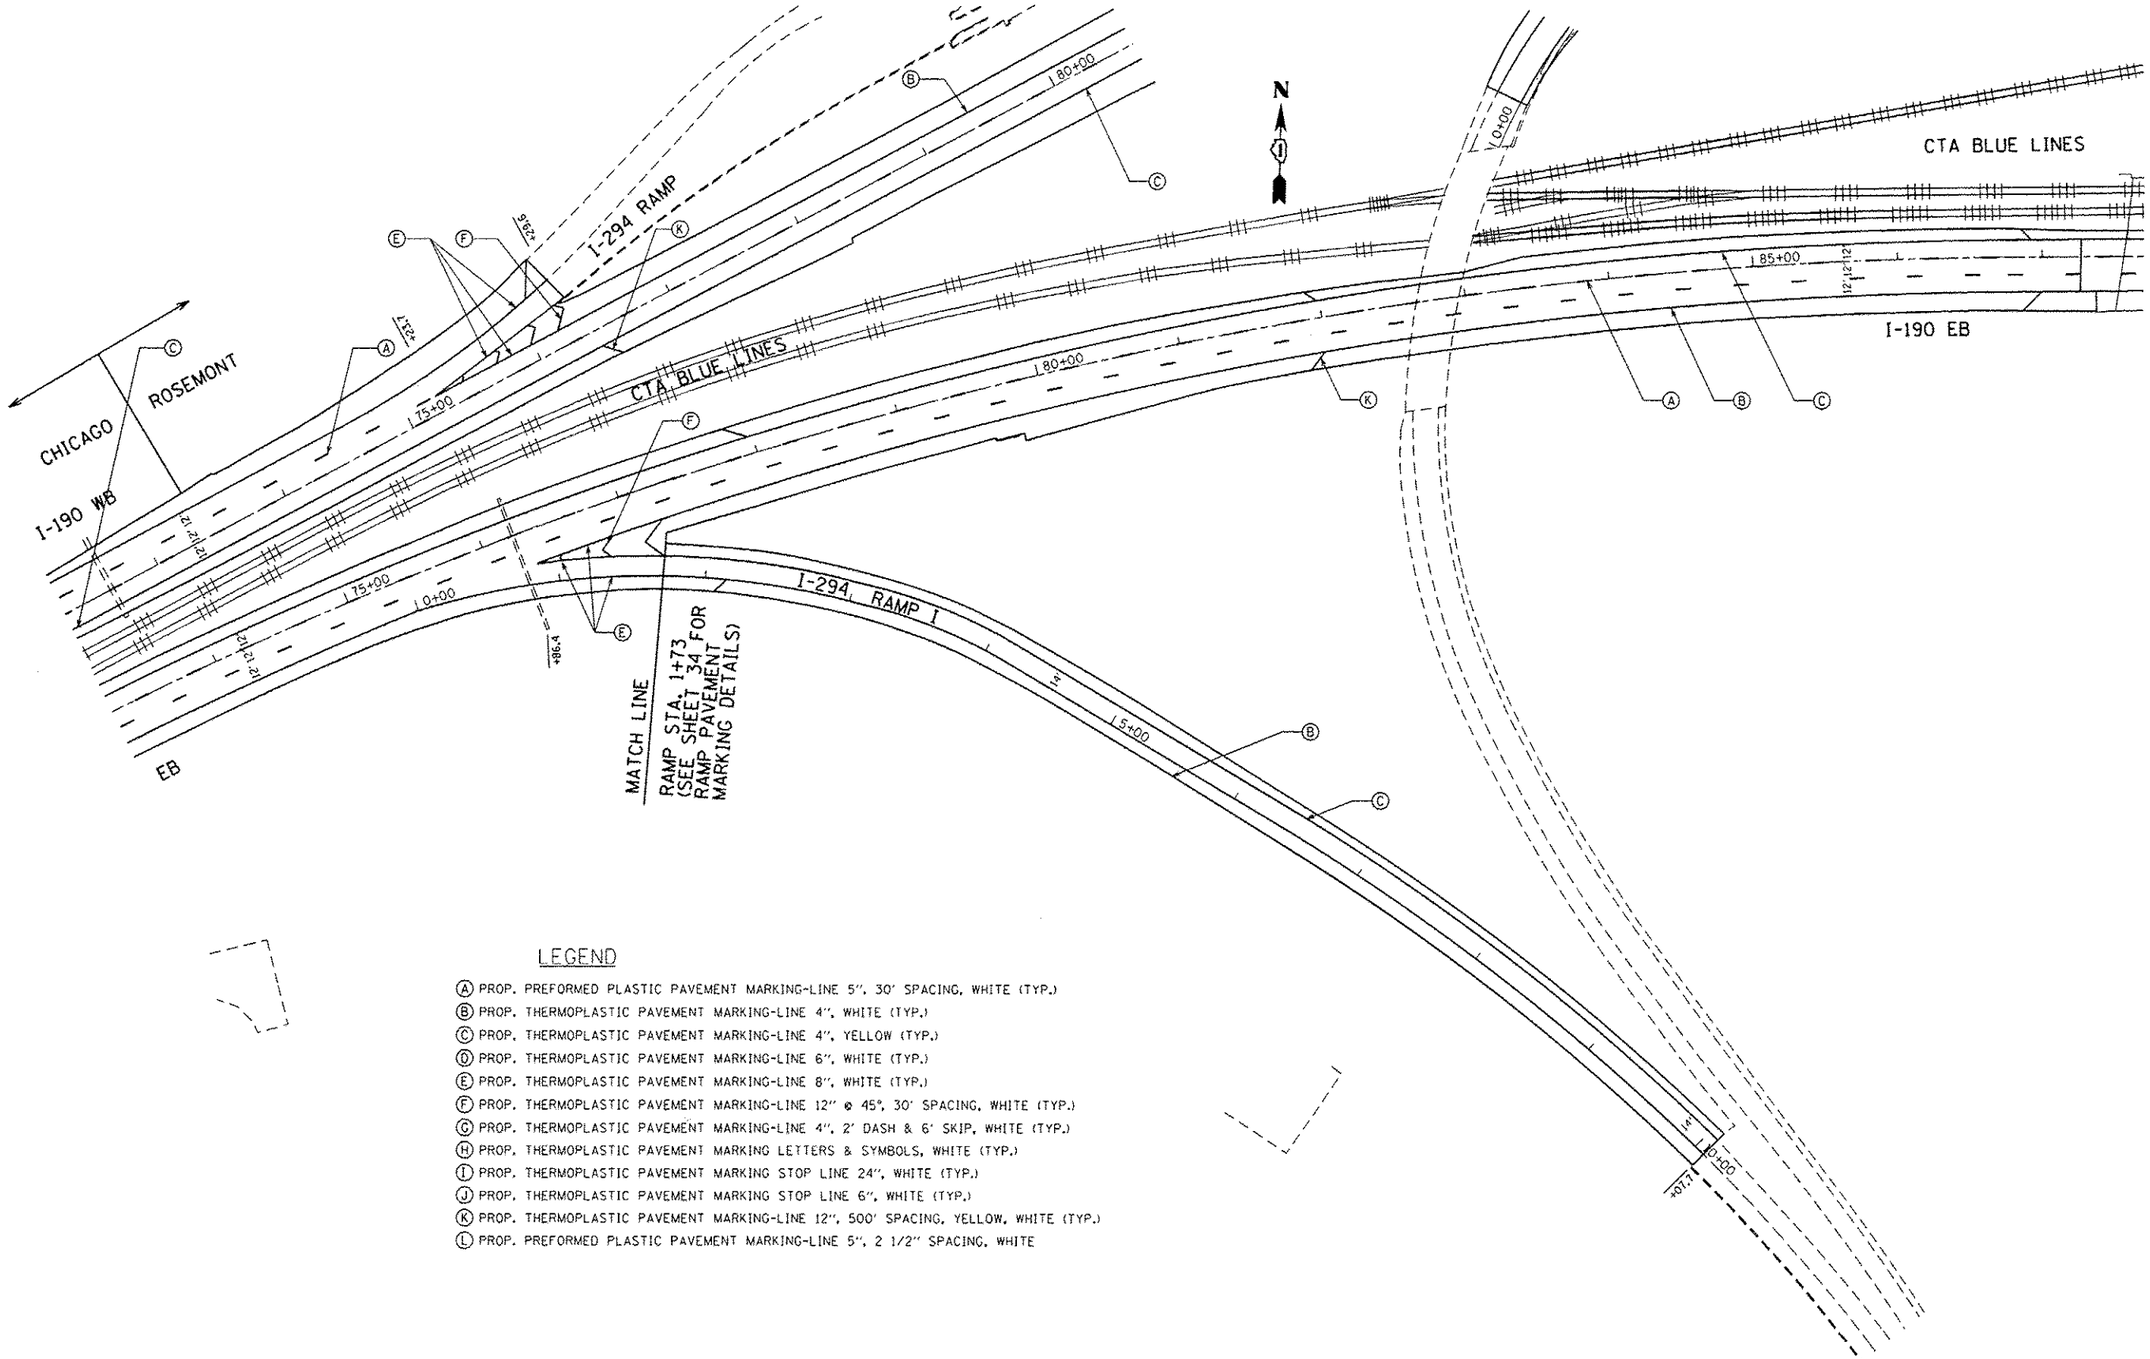

LEGEND

- Ⓐ PROP. PREFORMED PLASTIC PAVEMENT MARKING-LINE 5", 30' SPACING, WHITE (TYP.)
- Ⓑ PROP. THERMOPLASTIC PAVEMENT MARKING-LINE 4", WHITE (TYP.)
- Ⓒ PROP. THERMOPLASTIC PAVEMENT MARKING-LINE 4", YELLOW (TYP.)
- Ⓓ PROP. THERMOPLASTIC PAVEMENT MARKING-LINE 6", WHITE (TYP.)
- Ⓔ PROP. THERMOPLASTIC PAVEMENT MARKING-LINE 8", WHITE (TYP.)
- Ⓕ PROP. THERMOPLASTIC PAVEMENT MARKING-LINE 12" @ 45°, 30' SPACING, WHITE (TYP.)
- Ⓖ PROP. THERMOPLASTIC PAVEMENT MARKING-LINE 4", 2' DASH & 6' SKIP, WHITE (TYP.)
- Ⓗ PROP. THERMOPLASTIC PAVEMENT MARKING LETTERS & SYMBOLS, WHITE (TYP.)
- Ⓘ PROP. THERMOPLASTIC PAVEMENT MARKING STOP LINE 24", WHITE (TYP.)
- Ⓙ PROP. THERMOPLASTIC PAVEMENT MARKING STOP LINE 6", WHITE (TYP.)
- Ⓚ PROP. THERMOPLASTIC PAVEMENT MARKING-LINE 12", 500' SPACING, YELLOW, WHITE (TYP.)
- Ⓛ PROP. PREFORMED PLASTIC PAVEMENT MARKING-LINE 5", 2 1/2" SPACING, WHITE

⚠ Added Sheet 1-3-13

FILE NAME = c:\pw_work\pwidot\chrzoscl\d0299718\D132012-sht-pmk2.dgn	USER NAME = chrzoscl	DESIGNED -	REVISED - LC 11/29/12	STATE OF ILLINOIS	PAVEMENT MARKING PLAN I-190 (O'HARE AIRPORT TO I-90)	F.A.I. RTE.	SECTION	COUNTY	TOTAL SHEETS	SHEET NO.
	PLOT SCALE = 100.0000 ' / in.	DRAWN -	REVISED -			190	(0101.6 & 0102.5)RS-2	COOK	85	39A
	PLOT DATE = 11/29/2012	CHECKED -	REVISED -					CONTRACT NO. 60T33		
		DATE -	REVISED -		SHEET OF SHEETS STA. TO STA.			ILLINOIS FED. AID PROJECT		