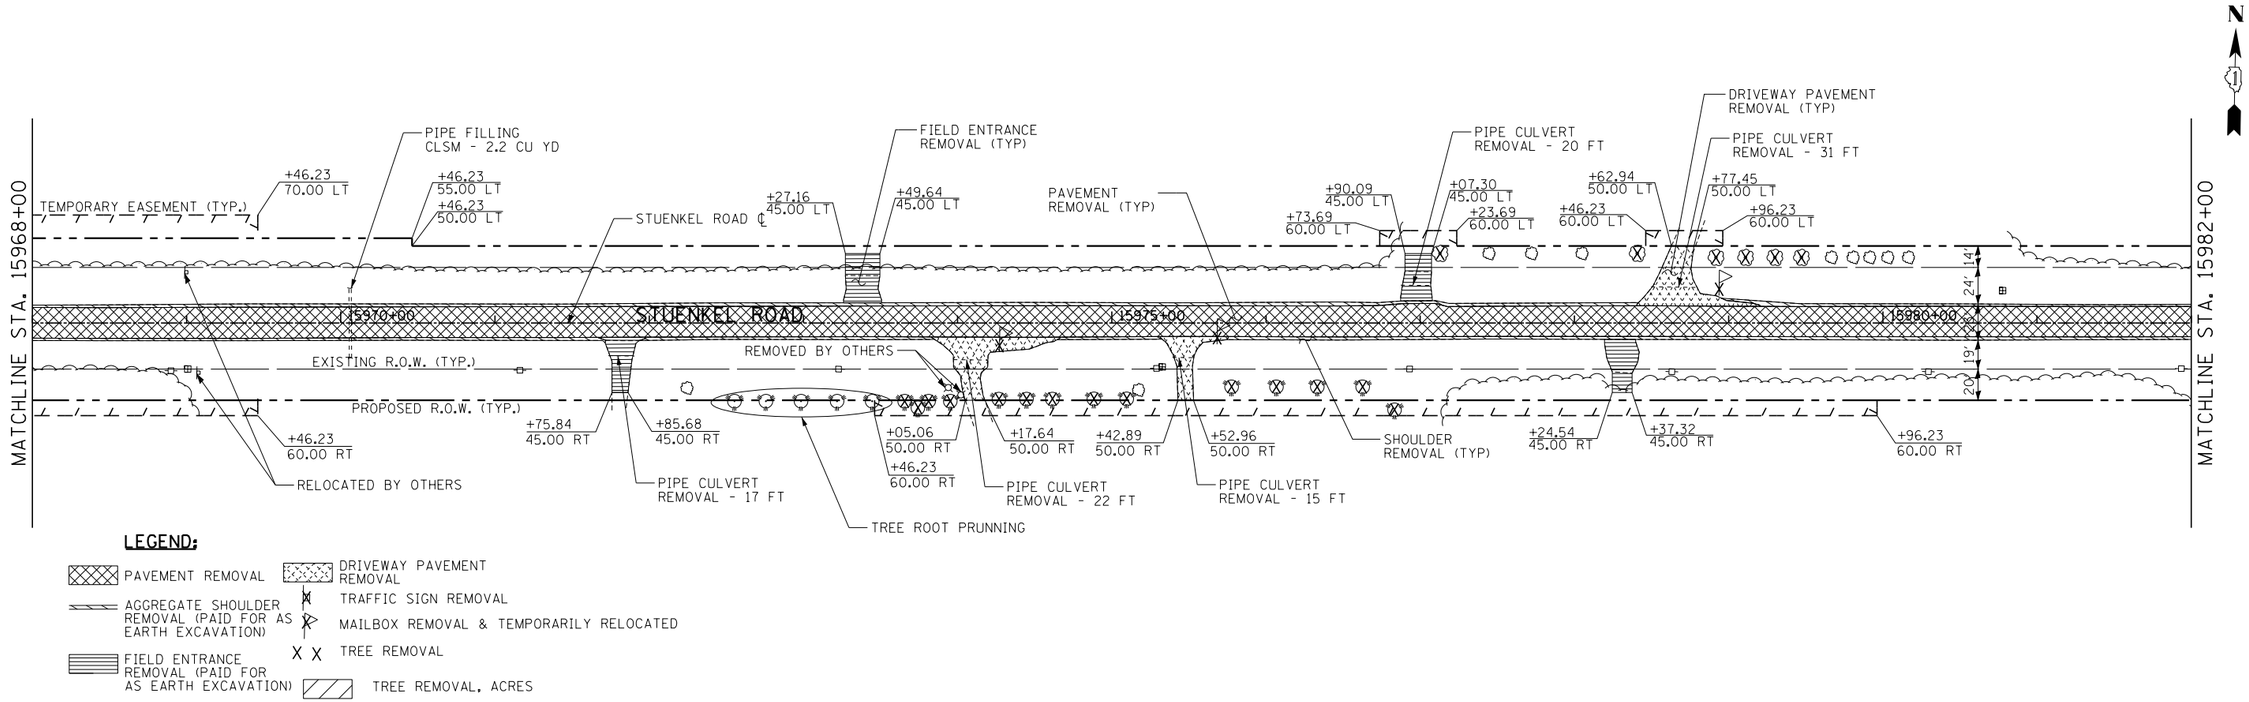

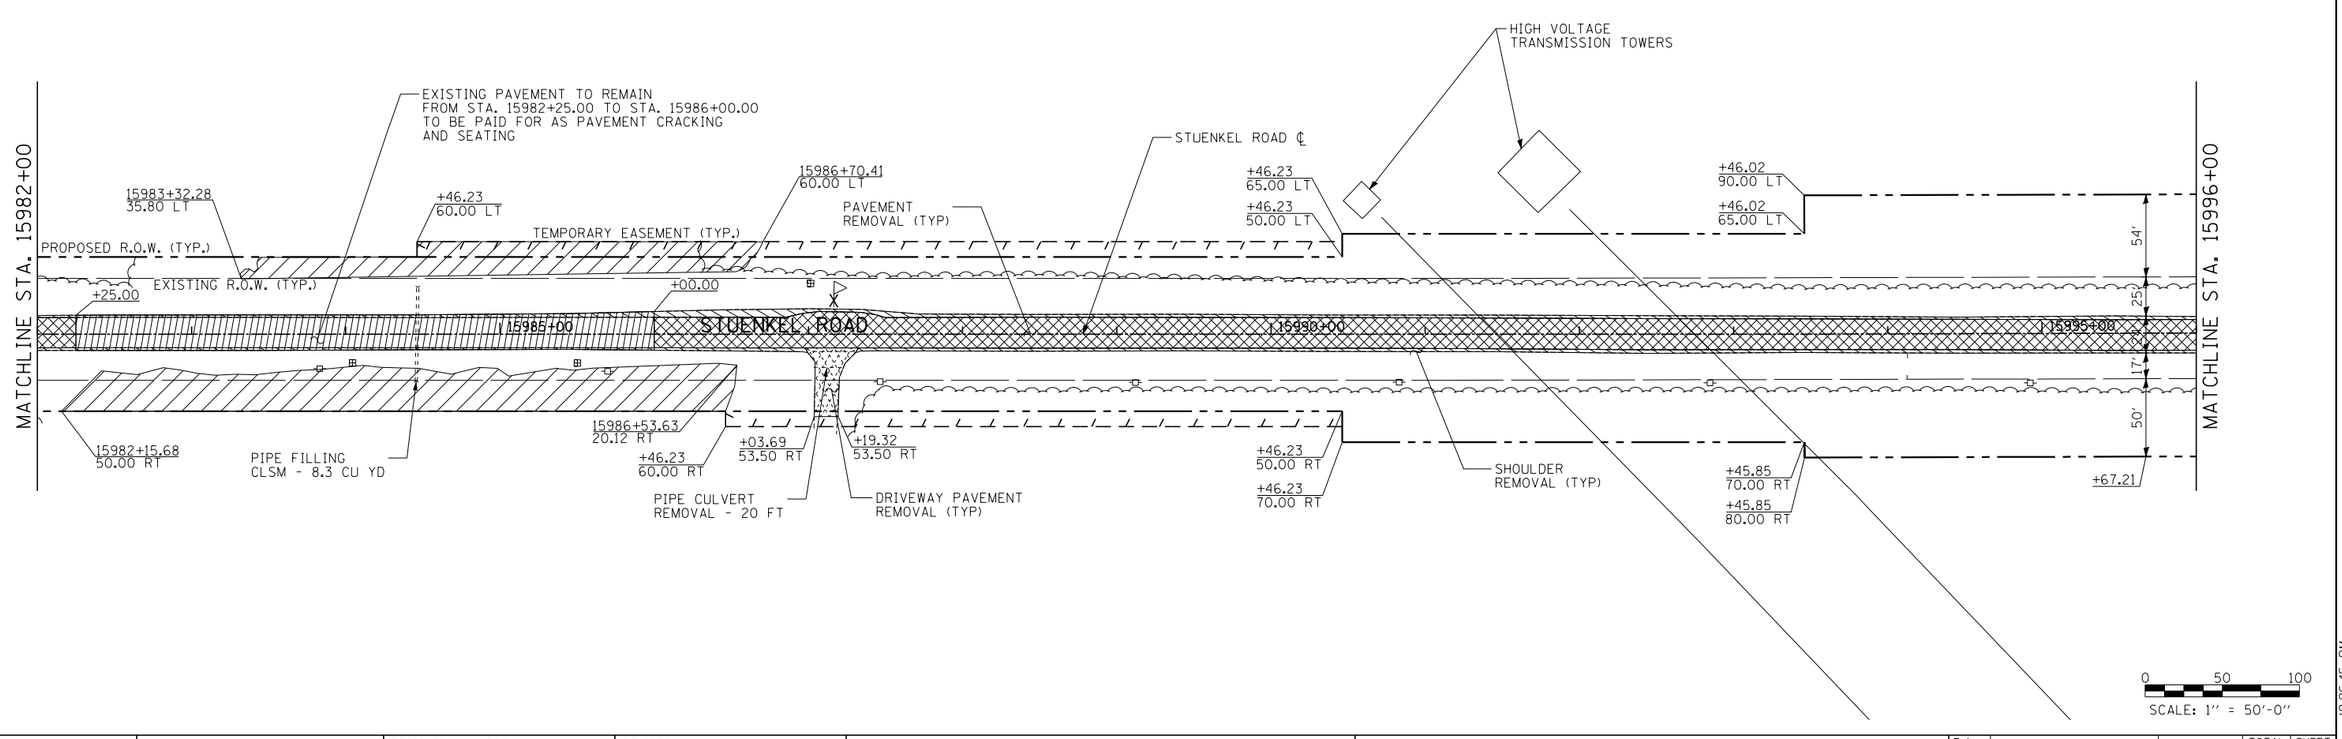

TY·LIN INTERNATIONAL	USER NAME =	DESIGNED - DPS	REVISED -
		DRAWN - JTP	REVISED -
	PLOT SCALE =	CHECKED - JPM	REVISED -
	PLOT DATE =	DATE - 9/19/2012	REVISED - 11/2/2012

STATE OF ILLINOIS
DEPARTMENT OF TRANSPORTATION

STUENKEL ROAD AT I-57 (HARLEM AVENUE TO RIDGELAND AVENUE)
STUENKEL ROAD REMOVAL PLAN

SCALE: 1" = 50' | SHEET 2 OF 4 SHEETS | STA. 15968+00 TO STA. 15996+00

F.A. RTE.	SECTION	COUNTY	TOTAL SHEETS	SHEET NO.
57	2012-048R	WILL	206	29
		CONTRACT NO. 60V41		
		ILLINOIS	FED. AID PROJECT	

11/2/2012 12:26:45 PM

P:\602612(I-57_@_Stuenkel)\Road\C_2(Interchange)\C2_Stuenkel_REM02.dgn