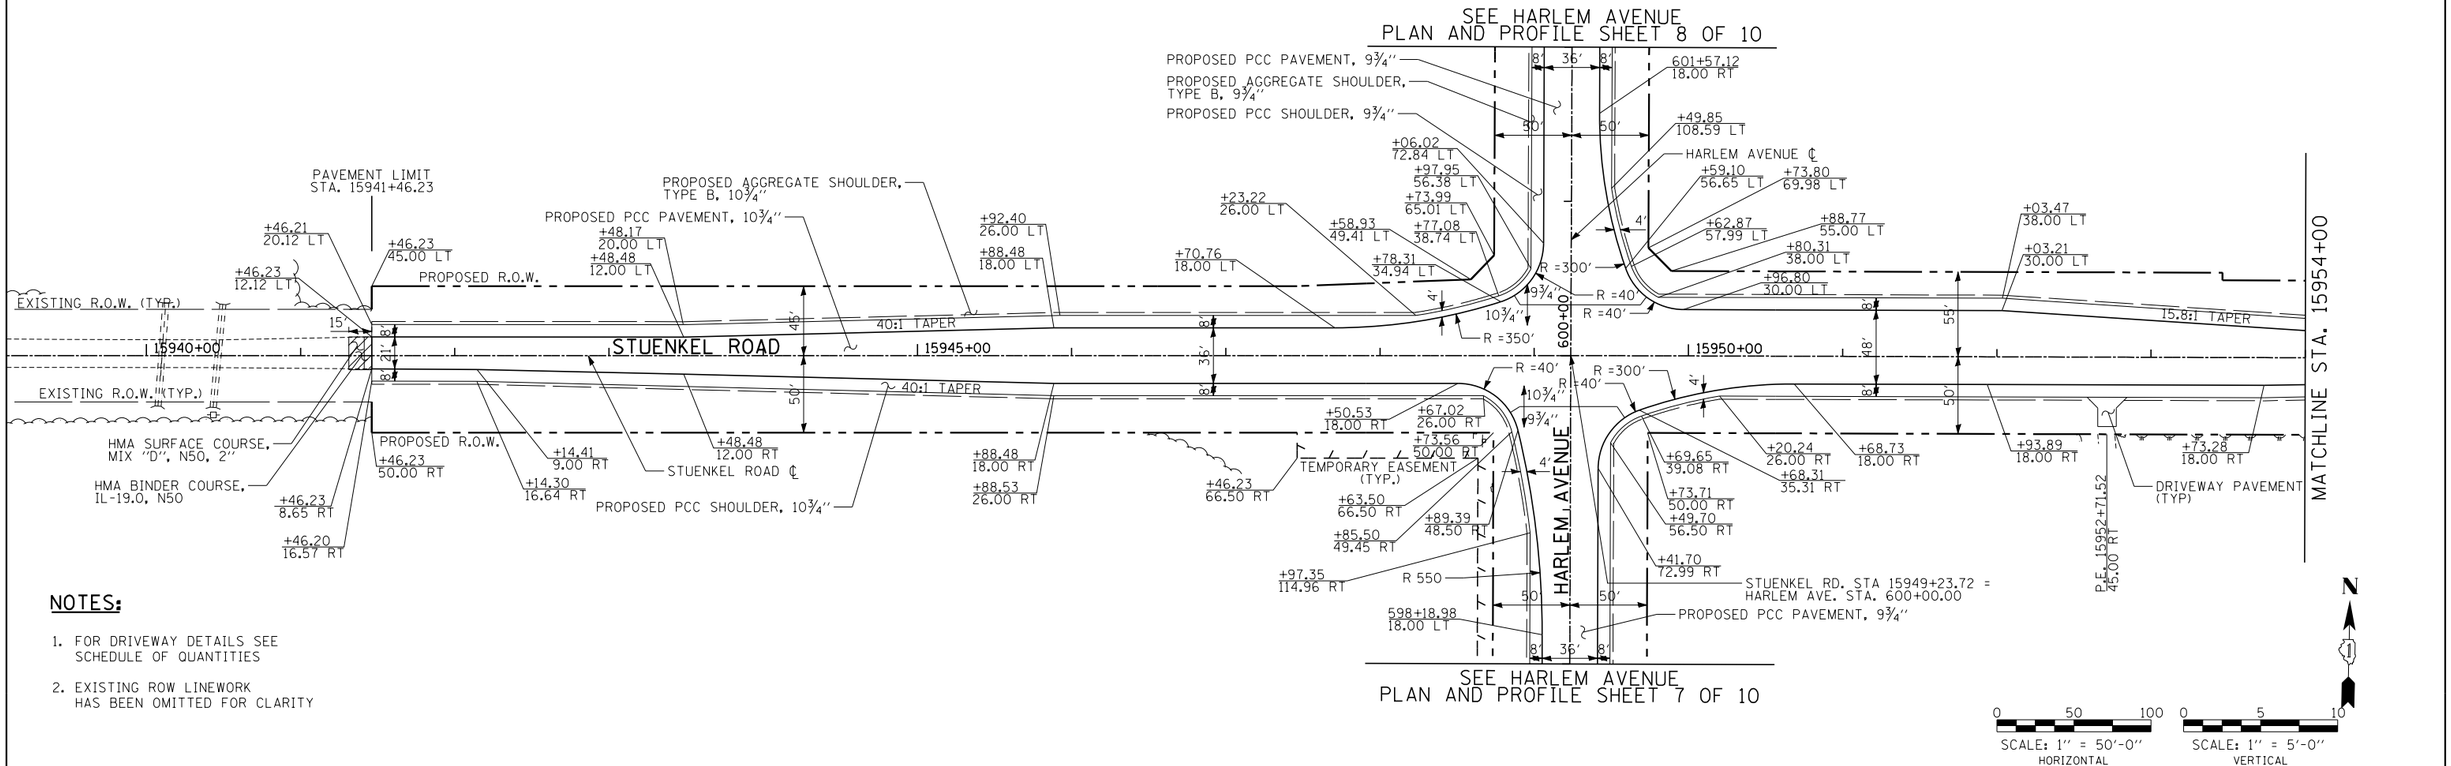

NOTES:

1. FOR DRIVEWAY DETAILS SEE SCHEDULE OF QUANTITIES
2. EXISTING ROW LINEWORK HAS BEEN OMITTED FOR CLARITY

PLAN	DATE	BY
SURVEYED		
PLOTTED		
ALIGNMENT CHECKED		
R/W MARKED		
CADD FILE NAME		
NOTE BOOK NO.		

PROFILE	DATE	BY
SURVEYED		
PLOTTED		
GRADES CHECKED		
B.M. NOTED		
PROFILE NOTATNS CHKD		
NOTE BOOK NO.		

TYLIN INTERNATIONAL

USER NAME =	DESIGNED - DPS	REVISED -
	DRAWN - DPS	REVISED -
PLOT SCALE =	CHECKED - JPM	REVISED -
PLOT DATE =	DATE - 9/19/2012	REVISED - 11/2/2012

STATE OF ILLINOIS
DEPARTMENT OF TRANSPORTATION

STUENKEL ROAD AT I-57 (HARLEM AVENUE TO RIDGELAND AVENUE)
STUENKEL ROAD PROPOSED PLAN AND PROFILE

SCALE: 1" = 50' | SHEET 1 OF 7 SHEETS | STA. 15941+46 TO STA. 15954+00

F.A.I. RTE.	SECTION	COUNTY	TOTAL SHEETS	SHEET NO.
57	2012-048R	WILL	206	32
		CONTRACT NO. 60V41		
		ILLINOIS FED. AID PROJECT		

11/2/2012 12:26:48 PM

P:\602612(I-57_@_Stuenkel)\Road\C_2(Interchange)\C2_Stuenkel_PNP01.dgn