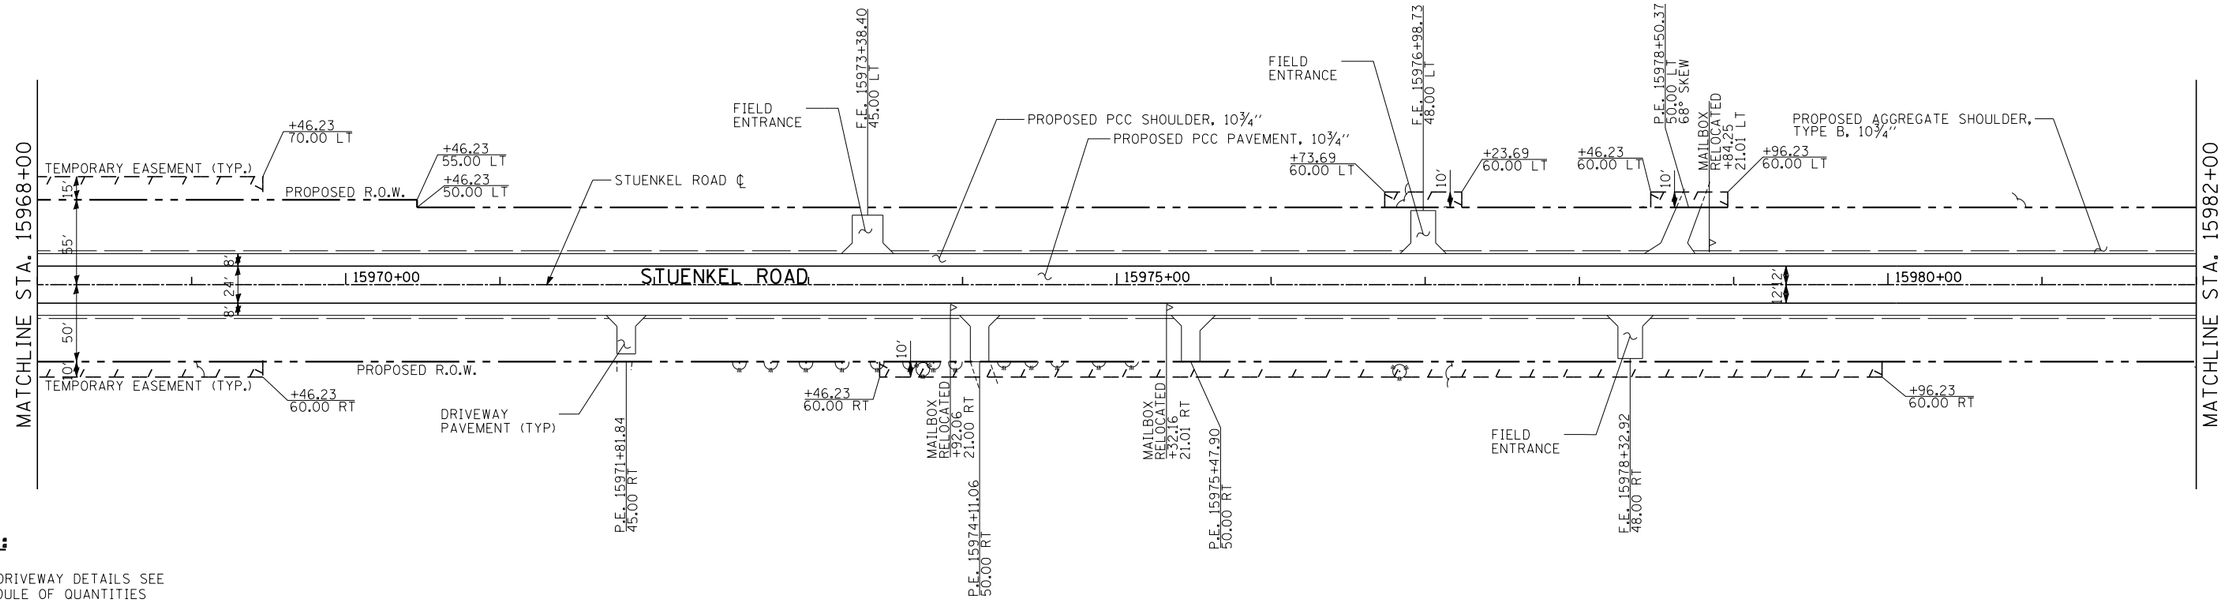

NOTES:

1. FOR DRIVEWAY DETAILS SEE SCHEDULE OF QUANTITIES
2. EXISTING ROW LINEWORK HAS BEEN OMITTED FOR CLARITY

N

SCALE: 1" = 50'-0" HORIZONTAL

SCALE: 1" = 5'-0" VERTICAL

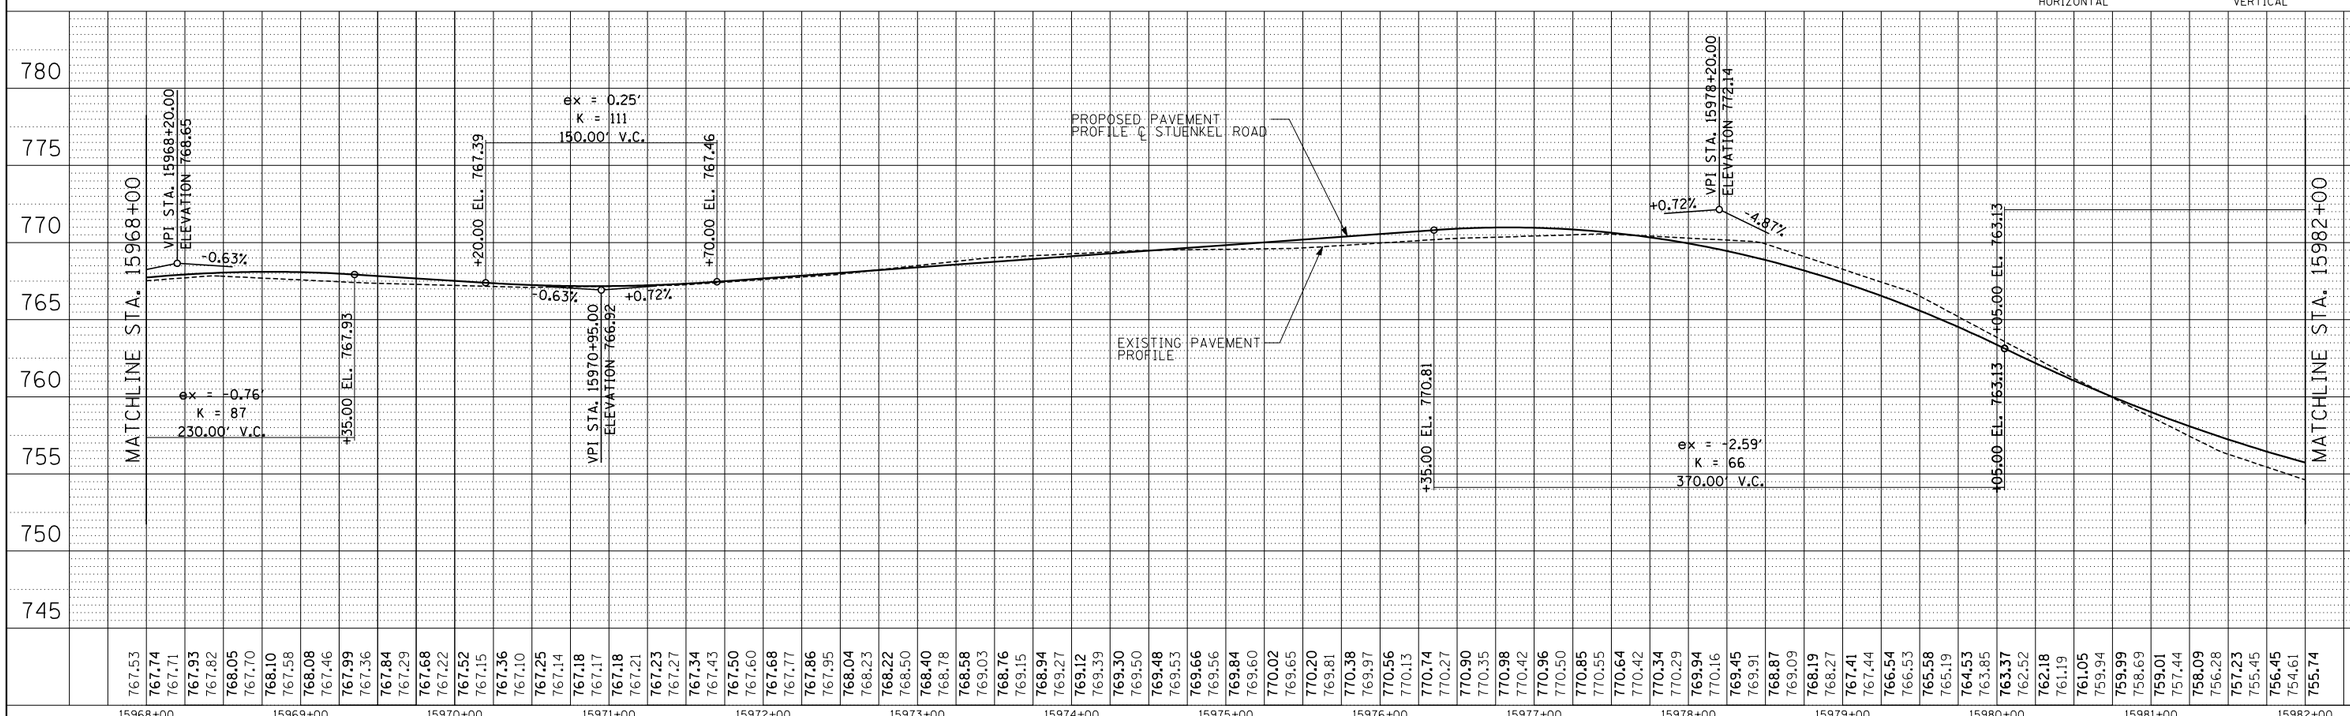

TYLIN INTERNATIONAL	USER NAME =	DESIGNED - DPS	REVISED -
		DRAWN - DPS	REVISED -
	PLOT SCALE =	CHECKED - JPM	REVISED -
	PLOT DATE =	DATE - 9/19/2012	REVISED - 11/2/2012

STATE OF ILLINOIS
DEPARTMENT OF TRANSPORTATION

STUENKEL ROAD AT I-57 (HARLEM AVENUE TO RIDGELAND AVENUE)
STUENKEL ROAD PROPOSED PLAN AND PROFILE

SCALE: 1" = 50' | SHEET 3 OF 7 SHEETS | STA. 15968+00 TO STA. 15982+00

F.A.I. RTE.	SECTION	COUNTY	TOTAL SHEETS	SHEET NO.
57	2012-048R	WILL	206	34
		CONTRACT NO. 60V41		
		ILLINOIS FED. AID PROJECT		

P:\602612(I-57_@_Stuenkel)\Road\C_2(Interchange)\C2_Stuenkel_PNP03.dgn

11/2/2012 12:26:50 PM