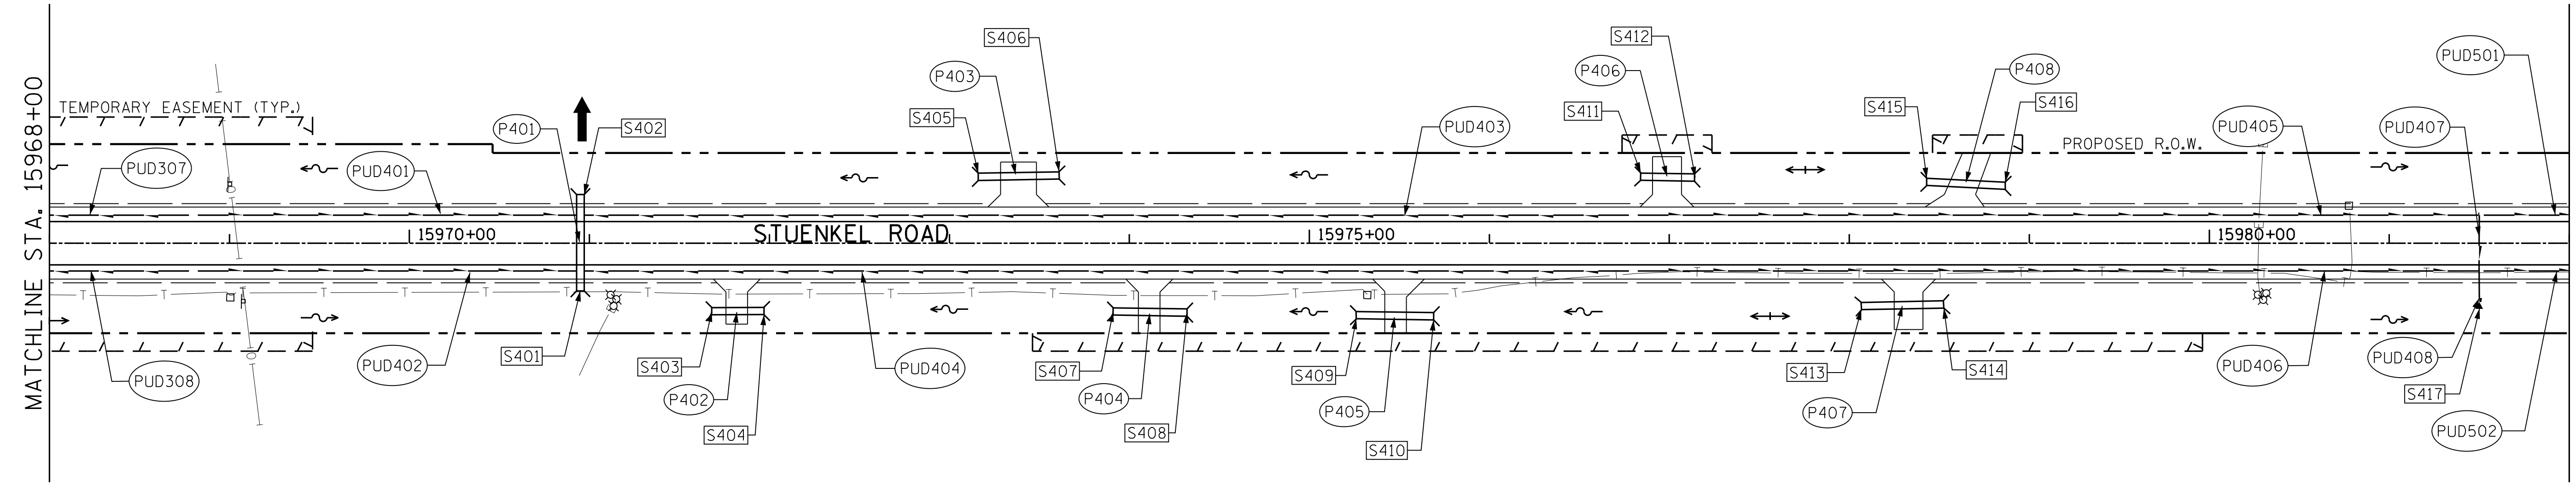

NOTES:

1. EXISTING ROW LINEWORK HAS BEEN OMITTED FOR CLARITY.
2. PROPOSED PIPE UNDERDRAINS HAVE BEEN OFFSET FOR CLARITY.

SCALE: 1'' = 50'-0'' HORIZONTAL (0 50 100)

SCALE: 1'' = 5'-0'' VERTICAL (0 5 10)

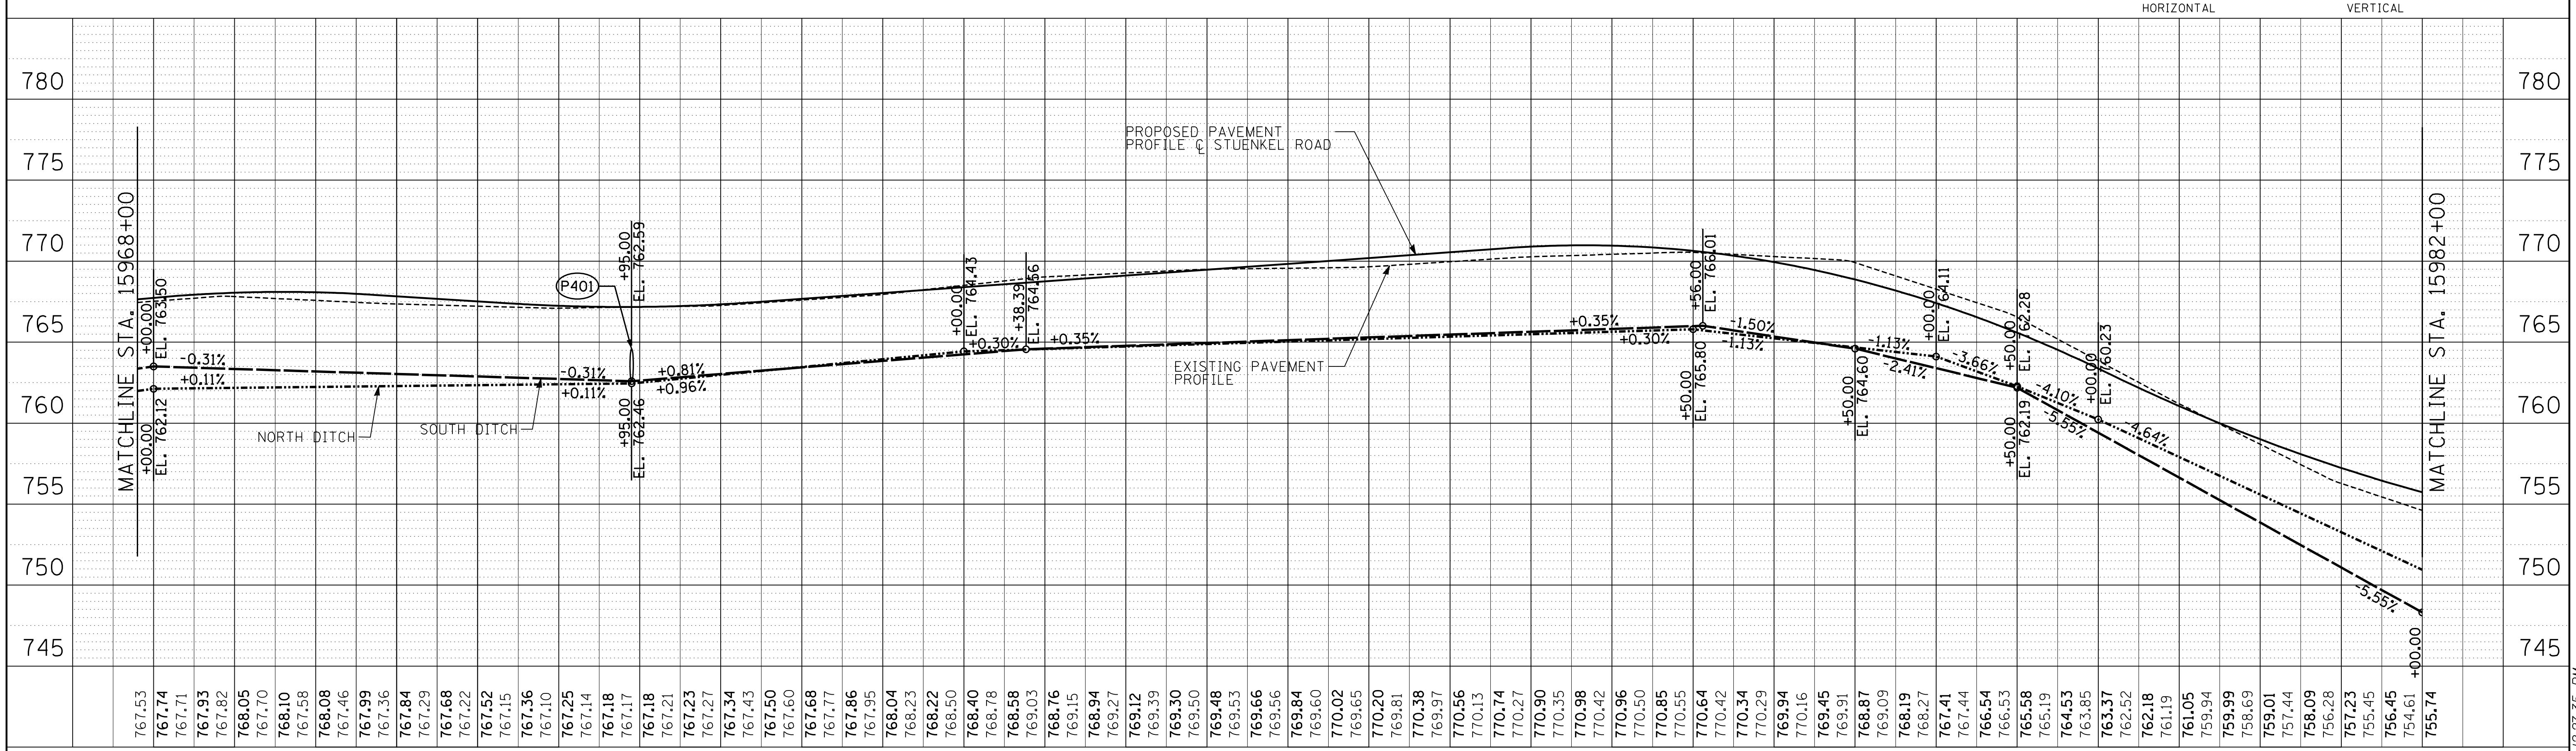

TYLIN INTERNATIONAL	USER NAME =	DESIGNED - PP	REVISED -
		DRAWN - PP	REVISED -
	PLOT SCALE =	CHECKED - JPM	REVISED -
	PLOT DATE =	DATE - 9/19/2012	REVISED - 11/2/2012

STATE OF ILLINOIS
DEPARTMENT OF TRANSPORTATION

STUENKEL ROAD AT I-57 (HARLEM AVENUE TO RIDGELAND AVENUE)
PROPOSED DRAINAGE PLAN AND PROFILE (STUENKEL ROAD)

SCALE: 1'' = 50' | SHEET 4 OF 9 SHEETS | STA. 15968+00 TO STA. 15982+00

F.A.I. RTE.	SECTION	COUNTY	TOTAL SHEETS	SHEET NO.
57	2012-048R	WILL	206	68

CONTRACT NO. 60V41

ILLINOIS FED. AID PROJECT

P:\602612(I-57_@_Stuenkel)\Road\C_2(Interchange)\C2_Stuenkel_DPP04.dgn

12:27:35 PM 11/2/2012