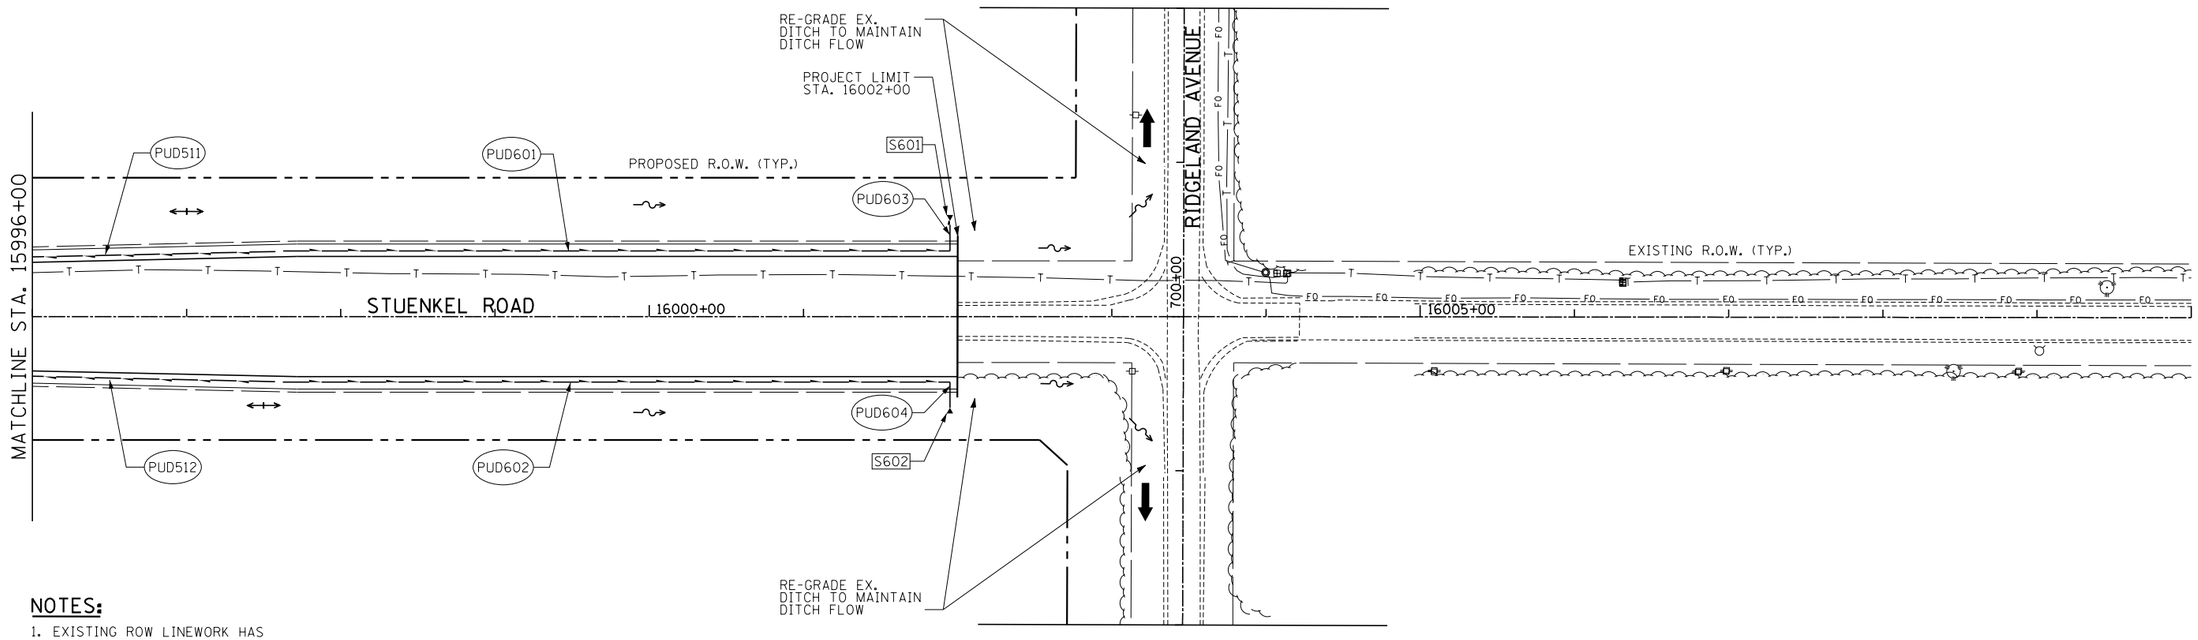

NOTES:

1. EXISTING ROW LINEWORK HAS BEEN OMITTED FOR CLARITY.
2. PROPOSED PIPE UNDERDRAINS HAVE BEEN OFFSET FOR CLARITY.

SCALE: 1" = 50'-0" HORIZONTAL

SCALE: 1" = 5'-0" VERTICAL

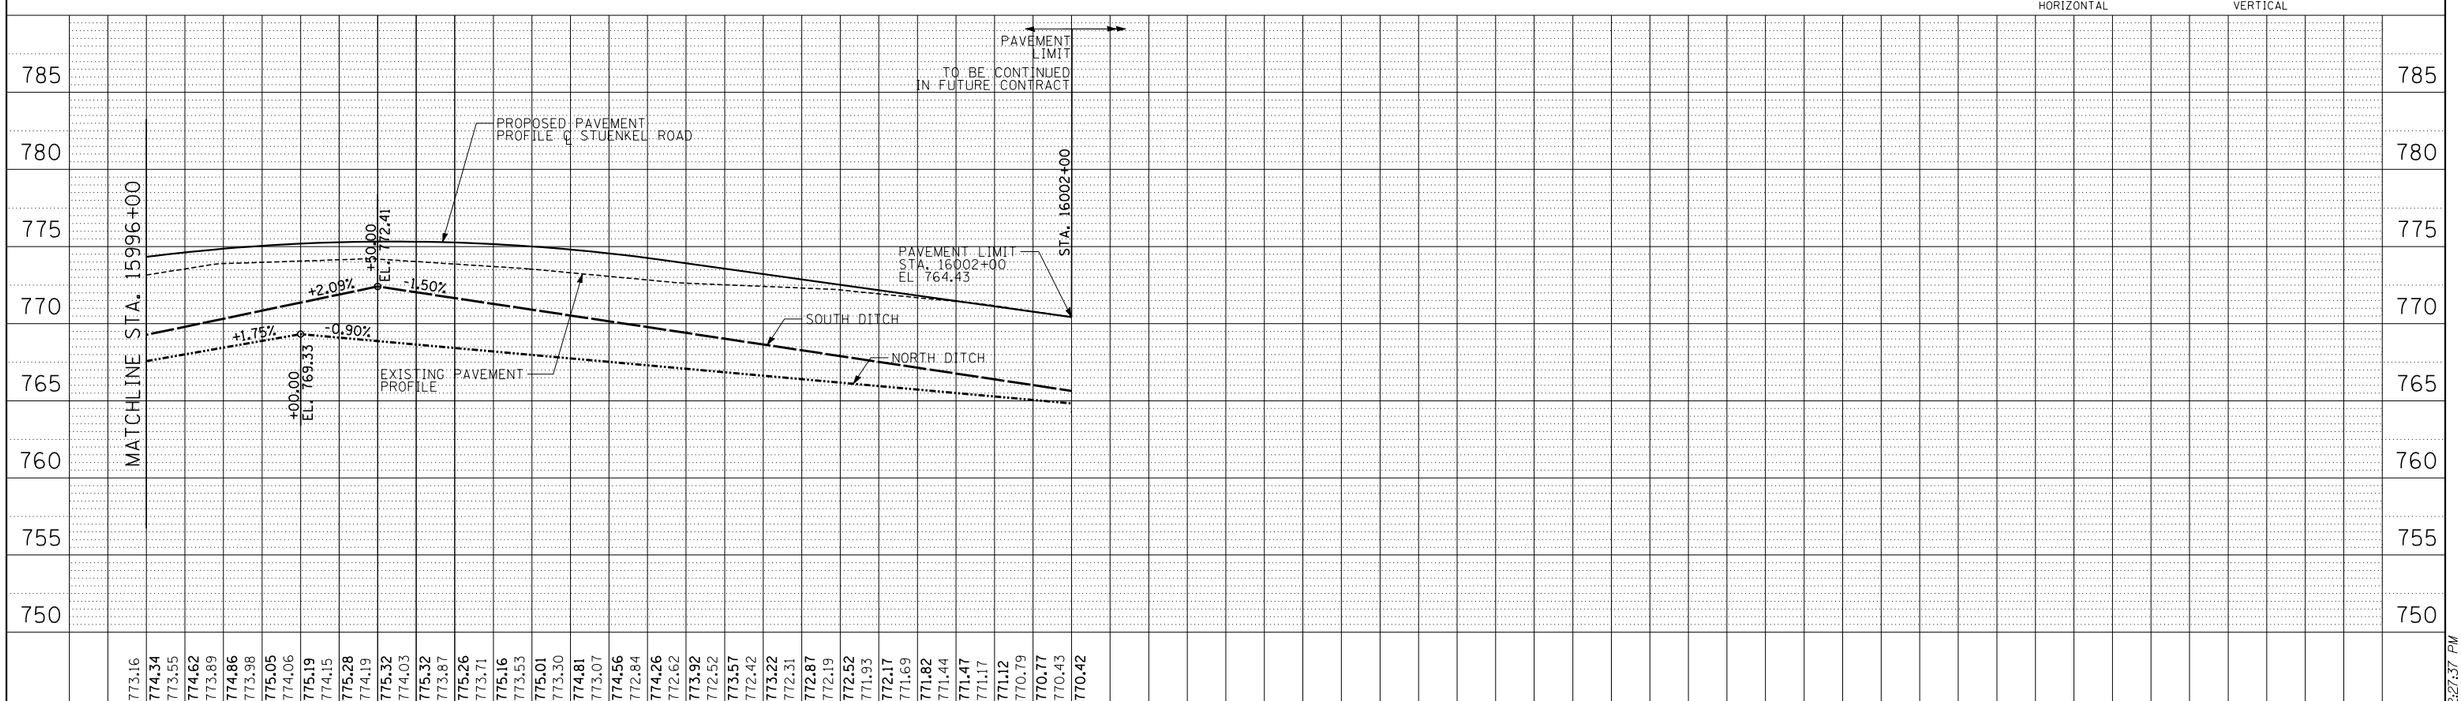

PLAN	BY	DATE
SURVEYED		
PLOTTED		
ALIGNMENT CHECKED		
RIGHT OF WAY CHECKED		
CADD FILE NAME		
NOTE BOOK NO.		

PROFILE	BY	DATE
SURVEYED		
PLOTTED		
GRADES CHECKED		
B.M. NOTED		
STRUCTURE NOTAT'NS CHK'D		
NOTE BOOK NO.		

TYLIN INTERNATIONAL

USER NAME =	DESIGNED - PP	REVISED -
	DRAWN - PP	REVISED -
PLOT SCALE =	CHECKED - JPM	REVISED -
PLOT DATE =	DATE - 9/19/2012	REVISED - 11/2/2012

STATE OF ILLINOIS
DEPARTMENT OF TRANSPORTATION

STUENKEL ROAD AT I-57 (HARLEM AVENUE TO RIDGELAND AVENUE)
PROPOSED DRAINAGE PLAN AND PROFILE (STUENKEL ROAD)

SCALE: 1" = 50' | SHEET 6 OF 9 SHEETS | STA. 15996+00 TO STA. 16002+00

F.A.I. RTE.	SECTION	COUNTY	TOTAL SHEETS	SHEET NO.
57	2012-048R	WILL	206	70
		CONTRACT NO. 60V41		
		ILLINOIS FED. AID PROJECT		

11/2/2012 12:27:37 PM

P:\602612(I-57_@_Stuenkel)\Road\C_2(Interchange)\C2_Stuenkel_DPP06.dgn