FINAL SURVEY	NOTE BOOK	NO.
SURVEYED	BY	
PLOTTED		
TEMPLATE		
AREAS		
AREAS CHECKED		DATE

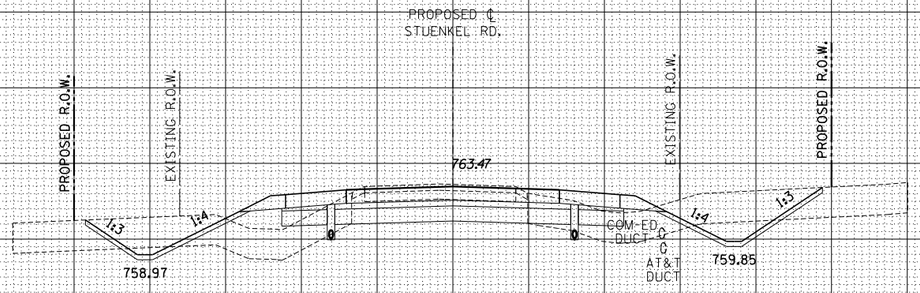

STA. 15955+50.00

QUANTITIES (SF)
EXCAVATION = 52.5
UNSUITABLE = 148.1
EMBANKMENT = 63.5

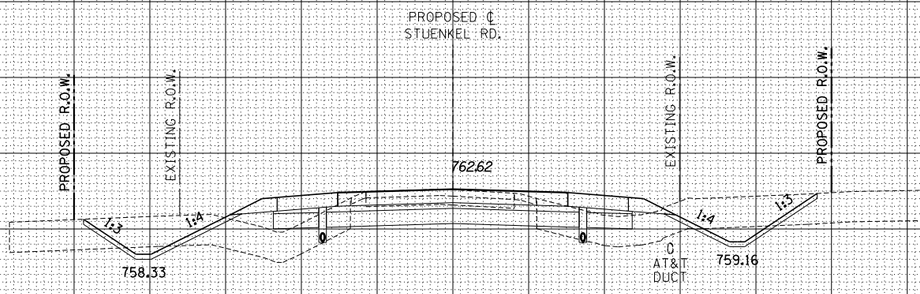

STA. 15955+00.00

QUANTITIES (SF)
EXCAVATION = 46.9
UNSUITABLE = 144.5
EMBANKMENT = 63.1

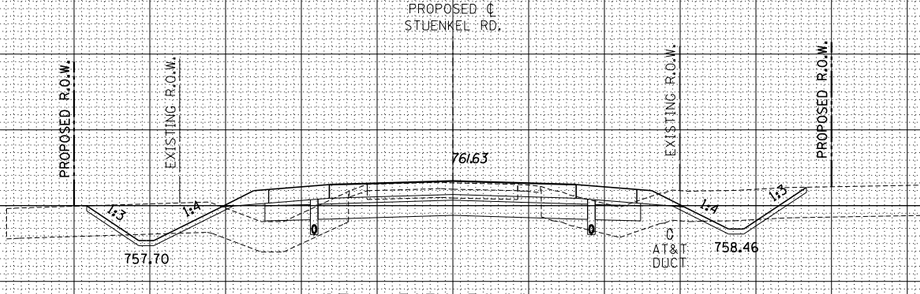

STA. 15954+50.00

QUANTITIES (SF)
EXCAVATION = 42.3
UNSUITABLE = 139.2
EMBANKMENT = 56.2

ORIGINAL SURVEY	NOTE BOOK	NO.
SURVEYED	BY	
PLOTTED		
TEMPLATE		
AREAS		
AREAS CHECKED		DATE

TYLIN INTERNATIONAL

USER NAME =	DESIGNED - JDF	REVISED -
	DRAWN - JDF	REVISED -
PLOT SCALE =	CHECKED - JPM	REVISED -
PLOT DATE =	DATE - 9/19/2012	REVISED -

STATE OF ILLINOIS
DEPARTMENT OF TRANSPORTATION

STUENKEL ROAD AT I-57 (HARLEM AVE. TO RIDGELAND AVE.)
PROPOSED STUENKEL ROAD CROSS SECTIONS

SCALE: 1" = 10' H, 1" = 5' V | SHEET NO. OF SHEETS | STA. 15954+50.00 TO STA. 15955+50.00

F.A.I. RTE.	SECTION	COUNTY	TOTAL SHEETS	SHEET NO.
57	2012-048R	WILL	206	131
		CONTRACT NO. 60V41		
FED. ROAD DIST. NO.	ILLINOIS	FED. AID PROJECT		

P:\602612(I-57_@_Stuenkel)\Road\C_2(Interchange)\C2_Stuenkel_50XS_F_SHT.dgn