| FINAL SURVEY | NOTE BOOK | NO. |
|---|---|---|
| SURVEYED | BY | |
| PLOTTED | | |
| TEMPLATE | | |
| AREAS | | |
| AREAS CHECKED | DATE | |

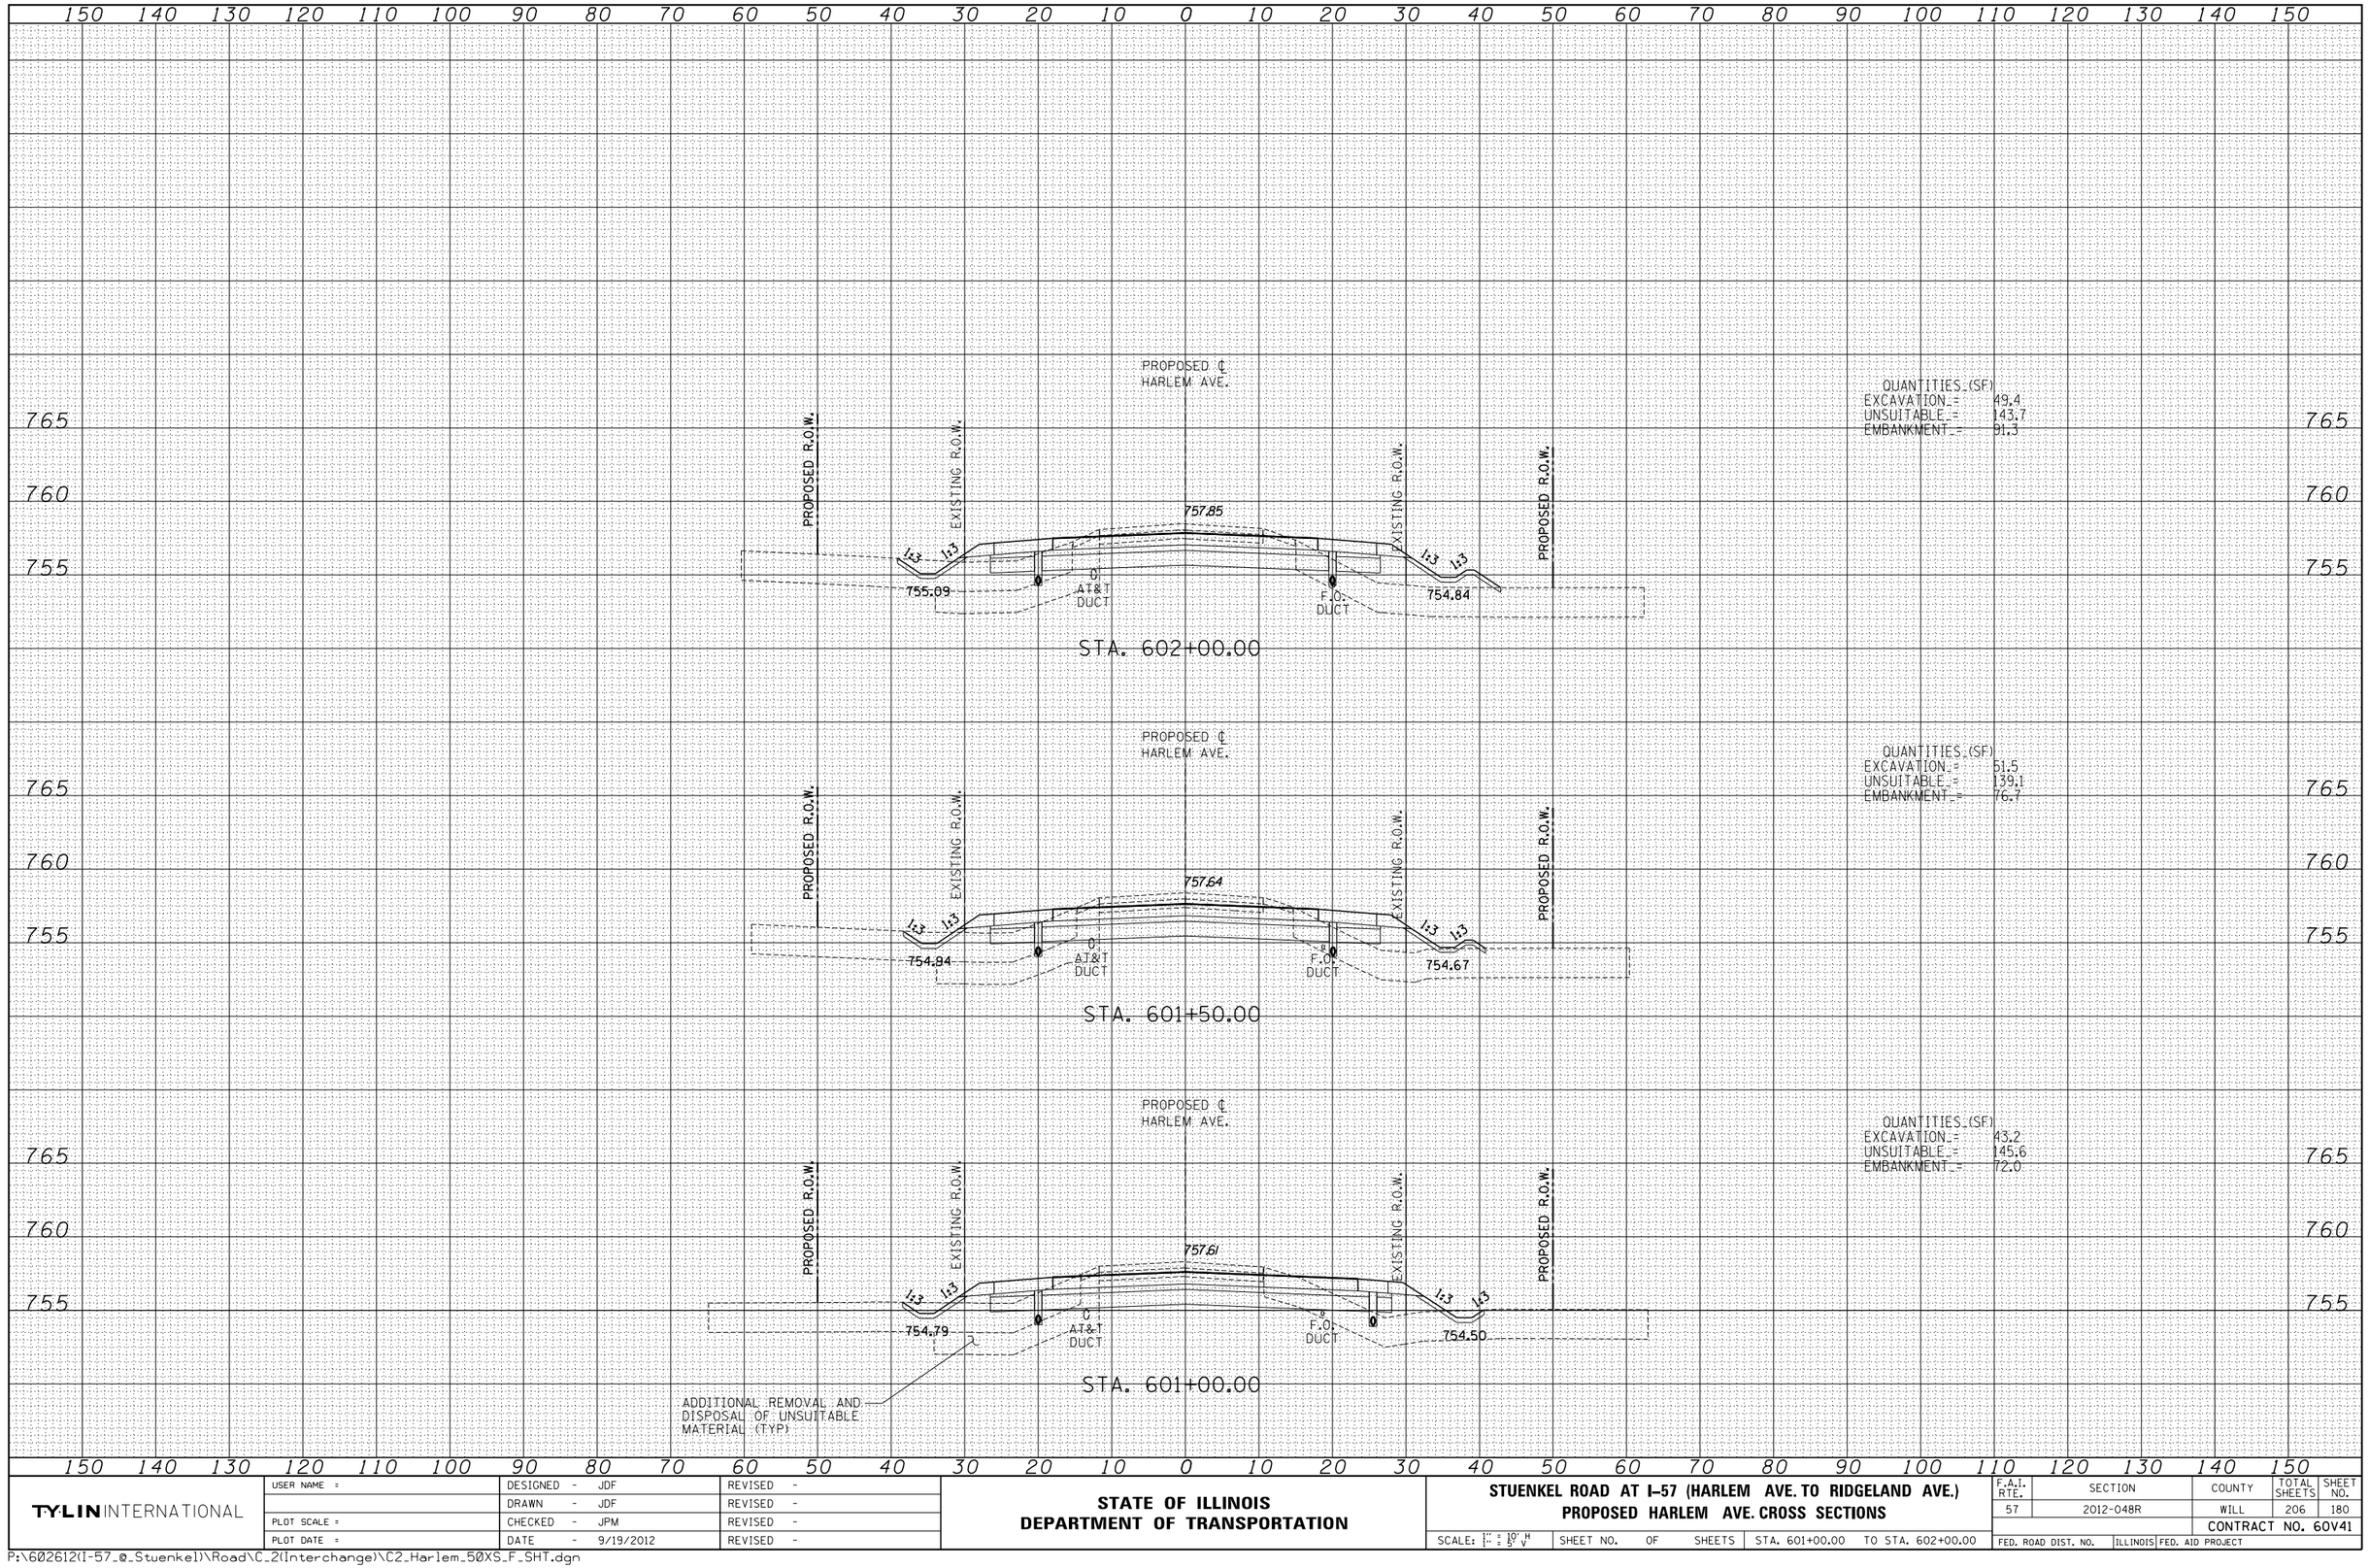


| ORIGINAL SURVEY | NOTE BOOK | NO. |
|---|---|---|
| SURVEYED | BY | |
| PLOTTED | | |
| TEMPLATE | | |
| AREAS | | |
| AREAS CHECKED | DATE | |

TYLIN INTERNATIONAL

| | | |
|---|---|---|
| USER NAME = | DESIGNED - JDF | REVISED - |
| | DRAWN - JDF | REVISED - |
| PLOT SCALE = | CHECKED - JPM | REVISED - |
| PLOT DATE = | DATE - 9/19/2012 | REVISED - |

**STATE OF ILLINOIS**
**DEPARTMENT OF TRANSPORTATION**

**STUENKEL ROAD AT I-57 (HARLEM AVE. TO RIDGELAND AVE.)**
**PROPOSED HARLEM AVE. CROSS SECTIONS**

SCALE: 1" = 10' H, 1" = 5' V | SHEET NO. OF SHEETS | STA. 601+00.00 TO STA. 602+00.00

| F.A.I. RTE. | SECTION | COUNTY | TOTAL SHEETS | SHEET NO. |
|---|---|---|---|---|
| 57 | 2012-048R | WILL | 206 | 180 |
| | | CONTRACT NO. 60V41 | | |
| FED. ROAD DIST. NO. | ILLINOIS | FED. AID PROJECT | | |

P:\602612(I-57_@_Stuenkel)\Road\C_2(Interchange)\C2_Harlem_50XS_F_SHT.dgn