PLAN
SURVEYED
PLOTTED
DRAWN
CHECKED
ALIGNMENT CHECKED
RT. OF WAY CHECKED
CADD FILE NAME
NOTE BOOK
NO.
BY
DATE

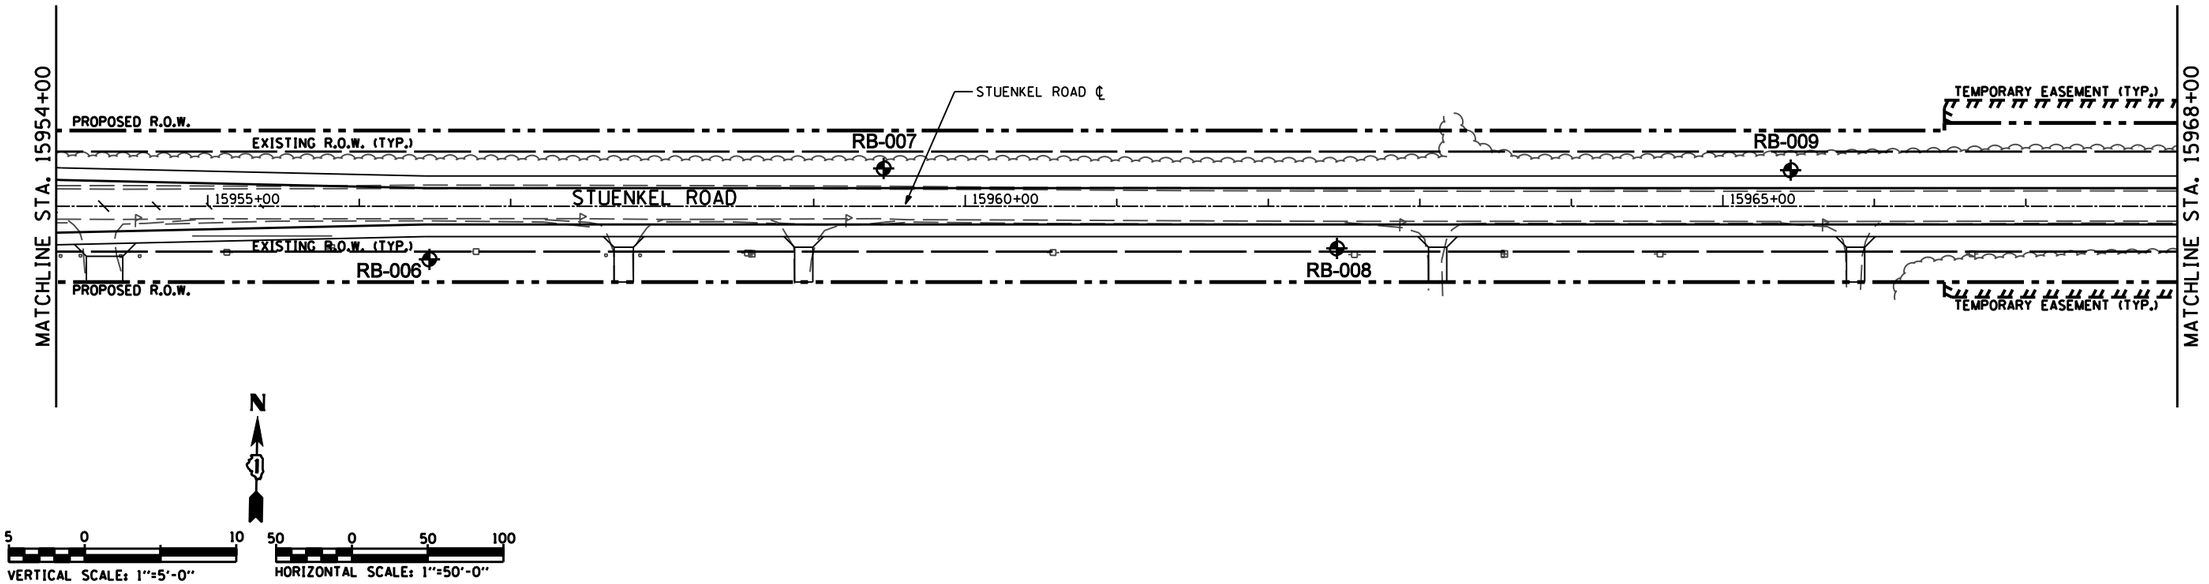

PROFILE
SURVEYED
PLOTTED
DRAWN
CHECKED
ALIGNMENT CHECKED
STRUCTURE NOTATNS CHKD
NOTE BOOK
NO.
BY
DATE

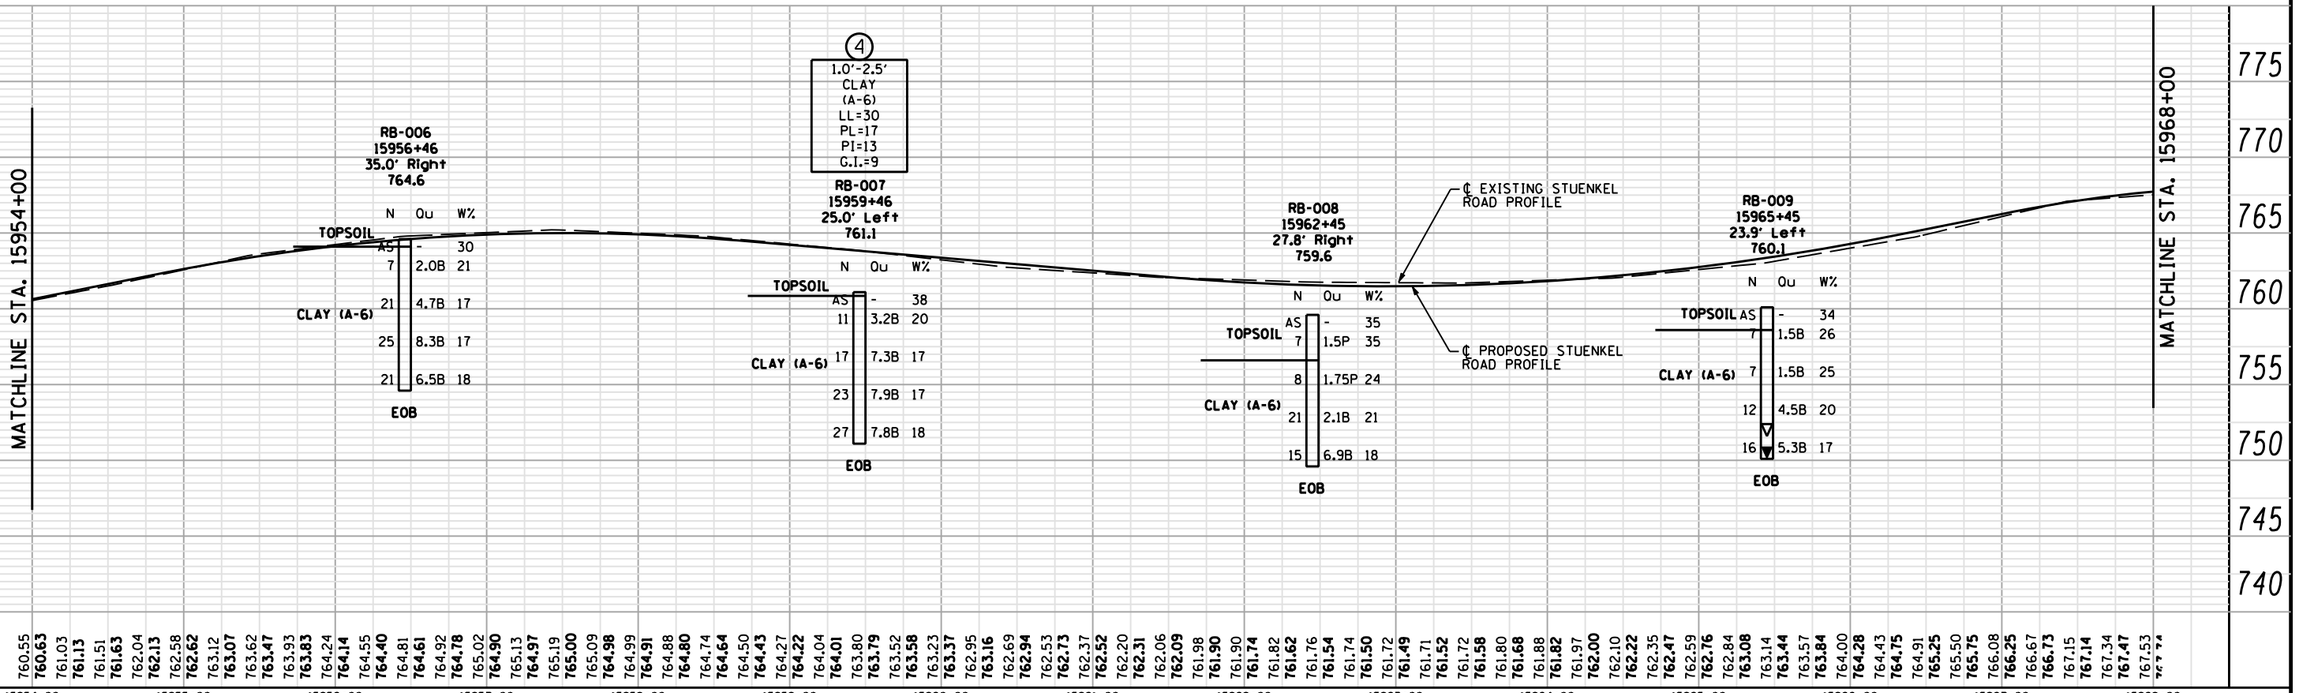

Geo Services, Inc. Geotechnical, Environmental & Civil Engineering 805 Amherst Court, Suite 204 Naperville, Illinois 60565 (630) 355-2838	USER NAME =	DESIGNED - RWC	REVISED -
		DRAWN - RWC	REVISED -
	PLOT SCALE =	CHECKED - AJP	REVISED -
	PLOT DATE =	DATE - 8/16/2012	REVISED -

STATE OF ILLINOIS
DEPARTMENT OF TRANSPORTATION

STUENKEL ROAD
SOIL BORING PLAN AND PROFILE

SCALE: 1:5V 1:50H | SHEET NO. 2 OF 10 SHEETS | STA. 15954+00 TO STA. 15968+00

F.A. RTE.	SECTION	COUNTY	TOTAL SHEETS	SHEET NO.
		COOK	32	2
		CONTRACT NO.		
FED. ROAD DIST. NO.	ILLINOIS	FED. AID PROJECT		