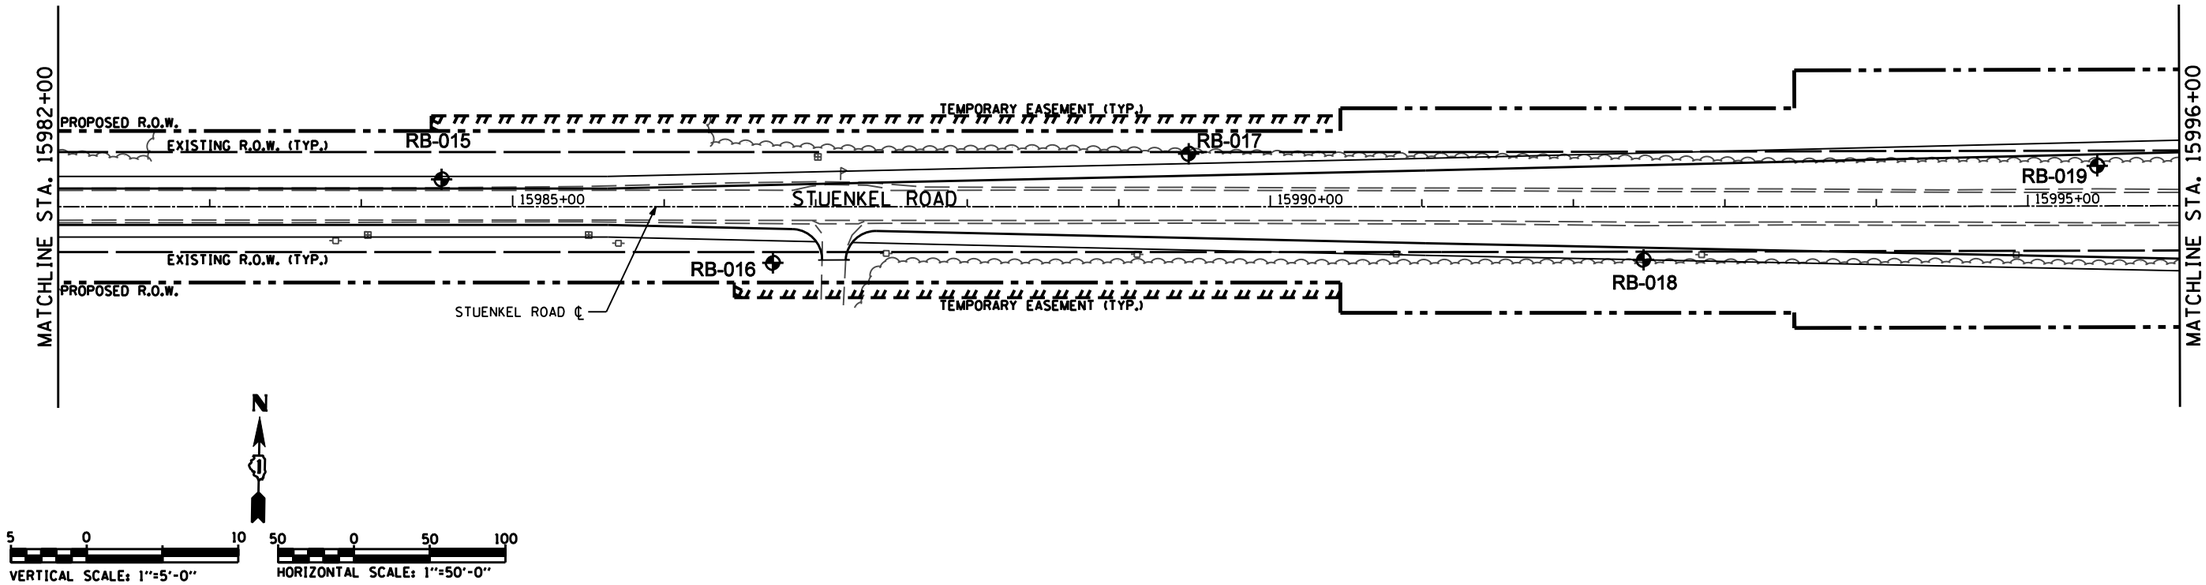

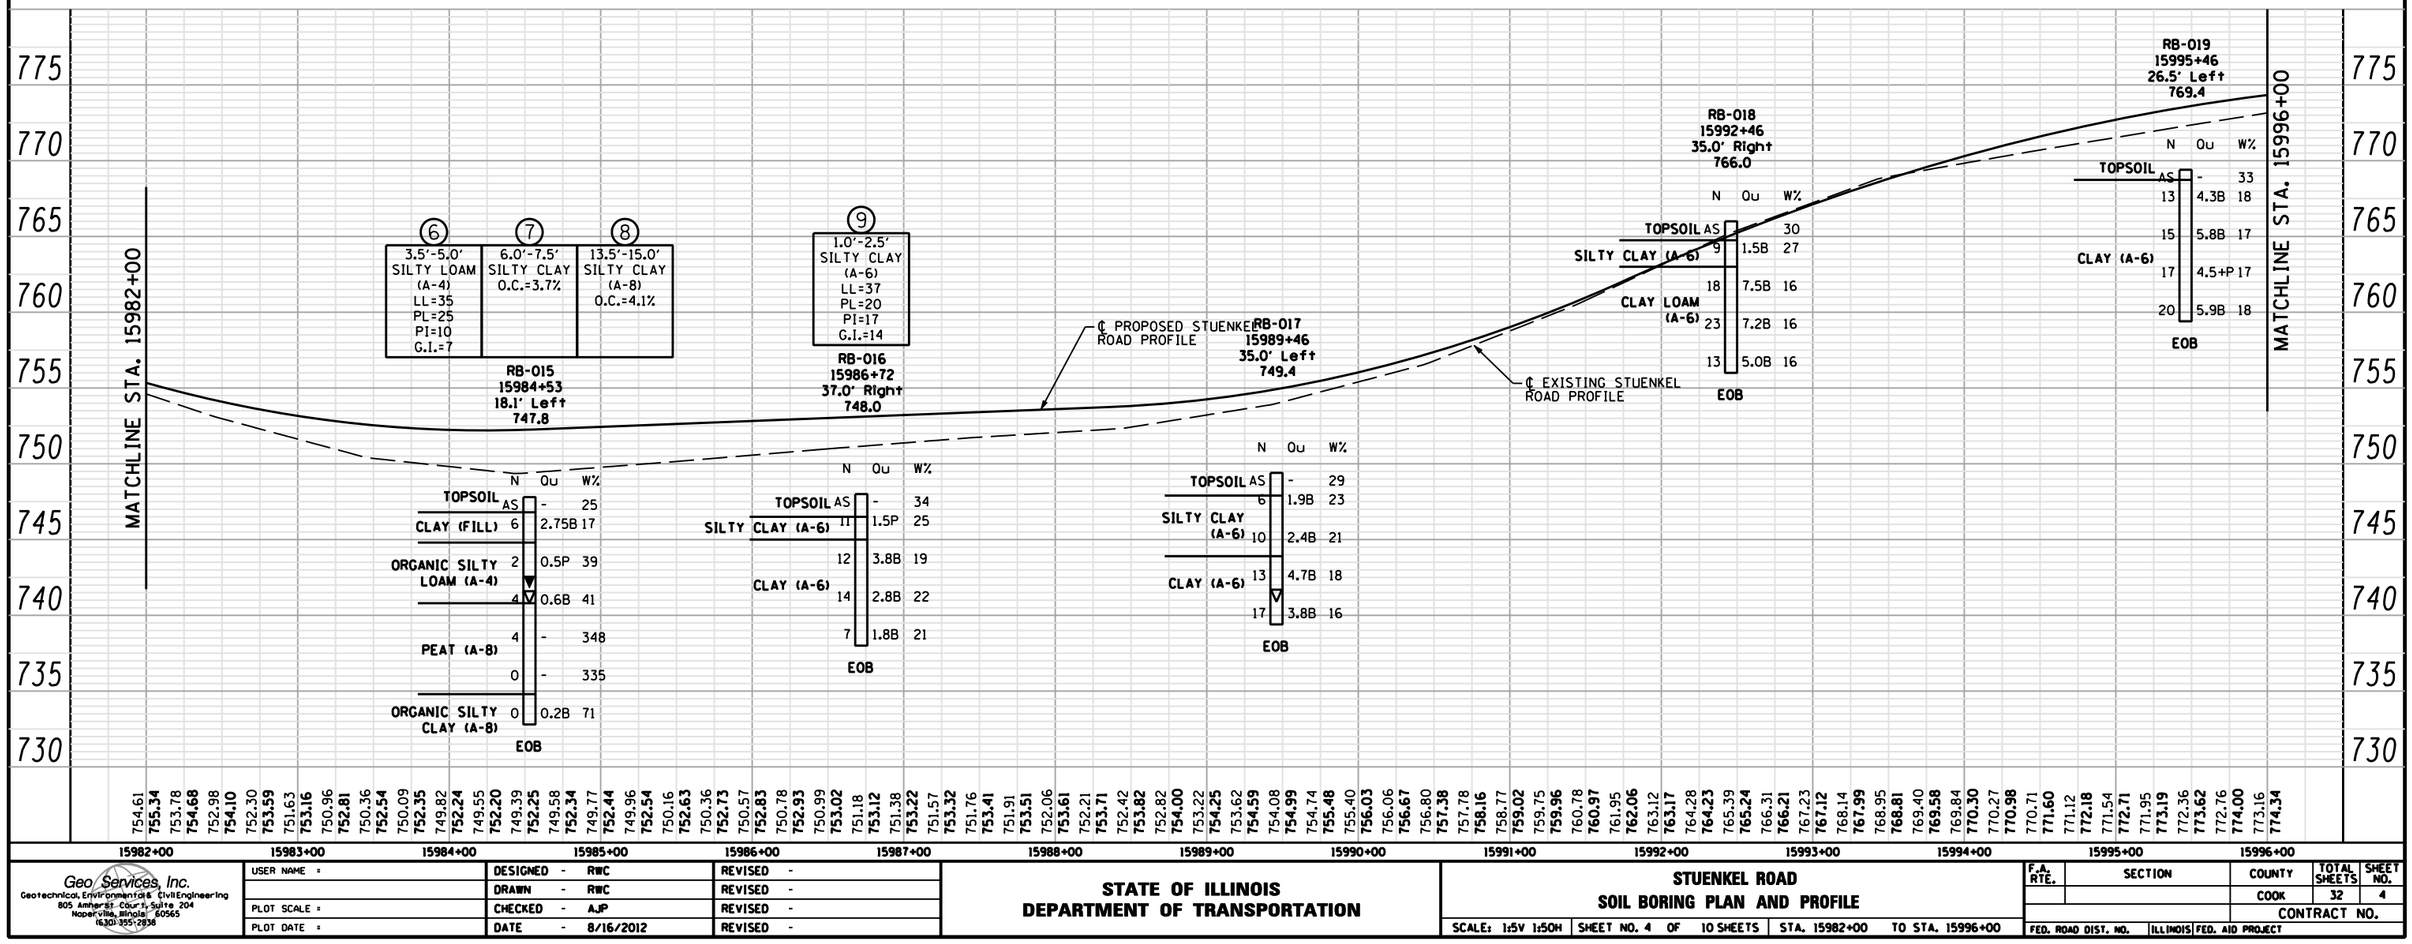

PLAN — SURVEYED — PLOTTED — ALIGNMENT CHECKED — RT. OF WAY CHECKED — CADD FILE NAME — NOTE BOOK — NO. — BY — DATE

PROFILE — SURVEYED — PLOTTED — CROSS SECTIONS CHECKED — BAL. NOTED — STRUCTURE NOTATIONS CHKD — NOTE BOOK — NO. — BY — DATE

Geo Services, Inc.
Geotechnical, Environmental & Civil Engineering
805 Ambert Court, Suite 204
Naperville, Illinois 60565
(630) 355-2838

USER NAME =	DESIGNED - RWC	REVISED -	
	DRAWN - RWC	REVISED -	
PLOT SCALE =	CHECKED - AJP	REVISED -	
PLOT DATE =	DATE - 8/16/2012	REVISED -	

STATE OF ILLINOIS
DEPARTMENT OF TRANSPORTATION

STUENKEL ROAD
SOIL BORING PLAN AND PROFILE

SCALE: 1:5V 1:50H | SHEET NO. 4 OF 10 SHEETS | STA. 15982+00 TO STA. 15996+00

F.A. RTE.	SECTION	COUNTY	TOTAL SHEETS	SHEET NO.
		COOK	32	4
		CONTRACT NO.		
FED. ROAD DIST. NO.	ILLINOIS	FED. AID PROJECT		