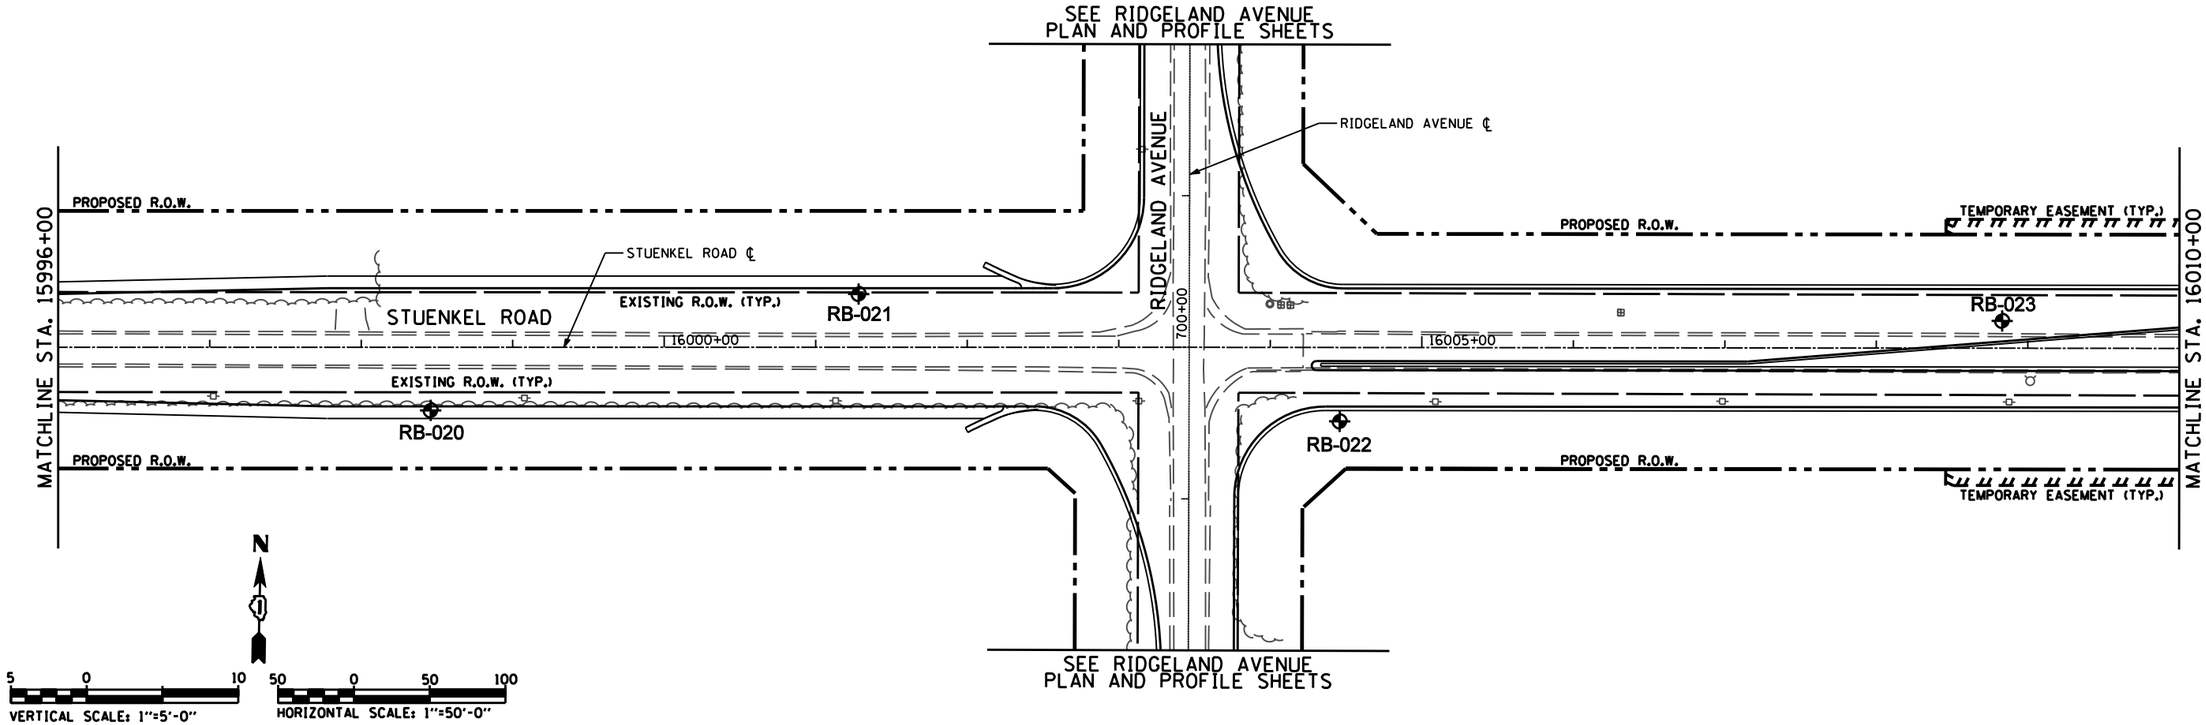

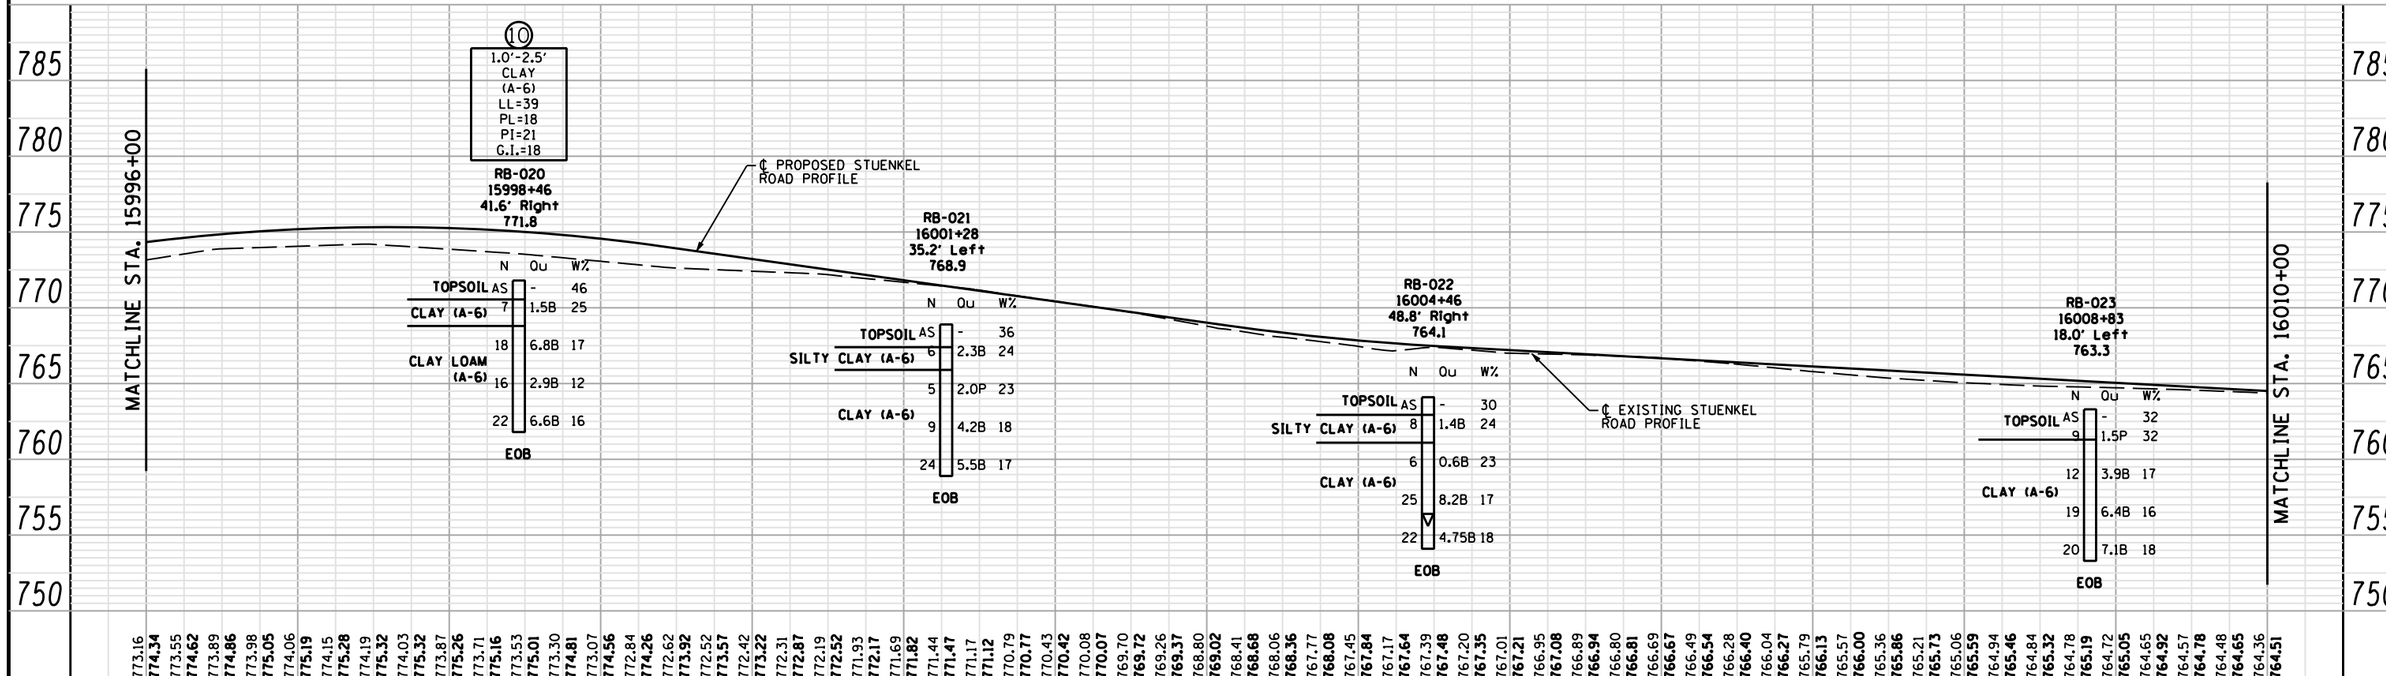

Geo Services, Inc. Geotechnical, Environmental & Civil Engineering 805 Amherst Court, Suite 204 Naperville, Illinois 60565 (630) 355-2838	USER NAME =	DESIGNED - RWC	REVISED -	STATE OF ILLINOIS DEPARTMENT OF TRANSPORTATION	STUENKEL ROAD SOIL BORING PLAN AND PROFILE
		DRAWN - RWC	REVISED -		
	PLOT SCALE =	CHECKED - AJP	REVISED -		
	PLOT DATE =	DATE - 8/16/2012	REVISED -		SCALE: 1:5V 1:50H SHEET NO. 5 OF 10 SHEETS STA. 15996+00 TO STA. 16010+00

F.A. RTE.	SECTION	COUNTY	TOTAL SHEETS	SHEET NO.
		COOK	32	5
		CONTRACT NO.		
FED. ROAD DIST. NO.	ILLINOIS	FED. AID PROJECT		