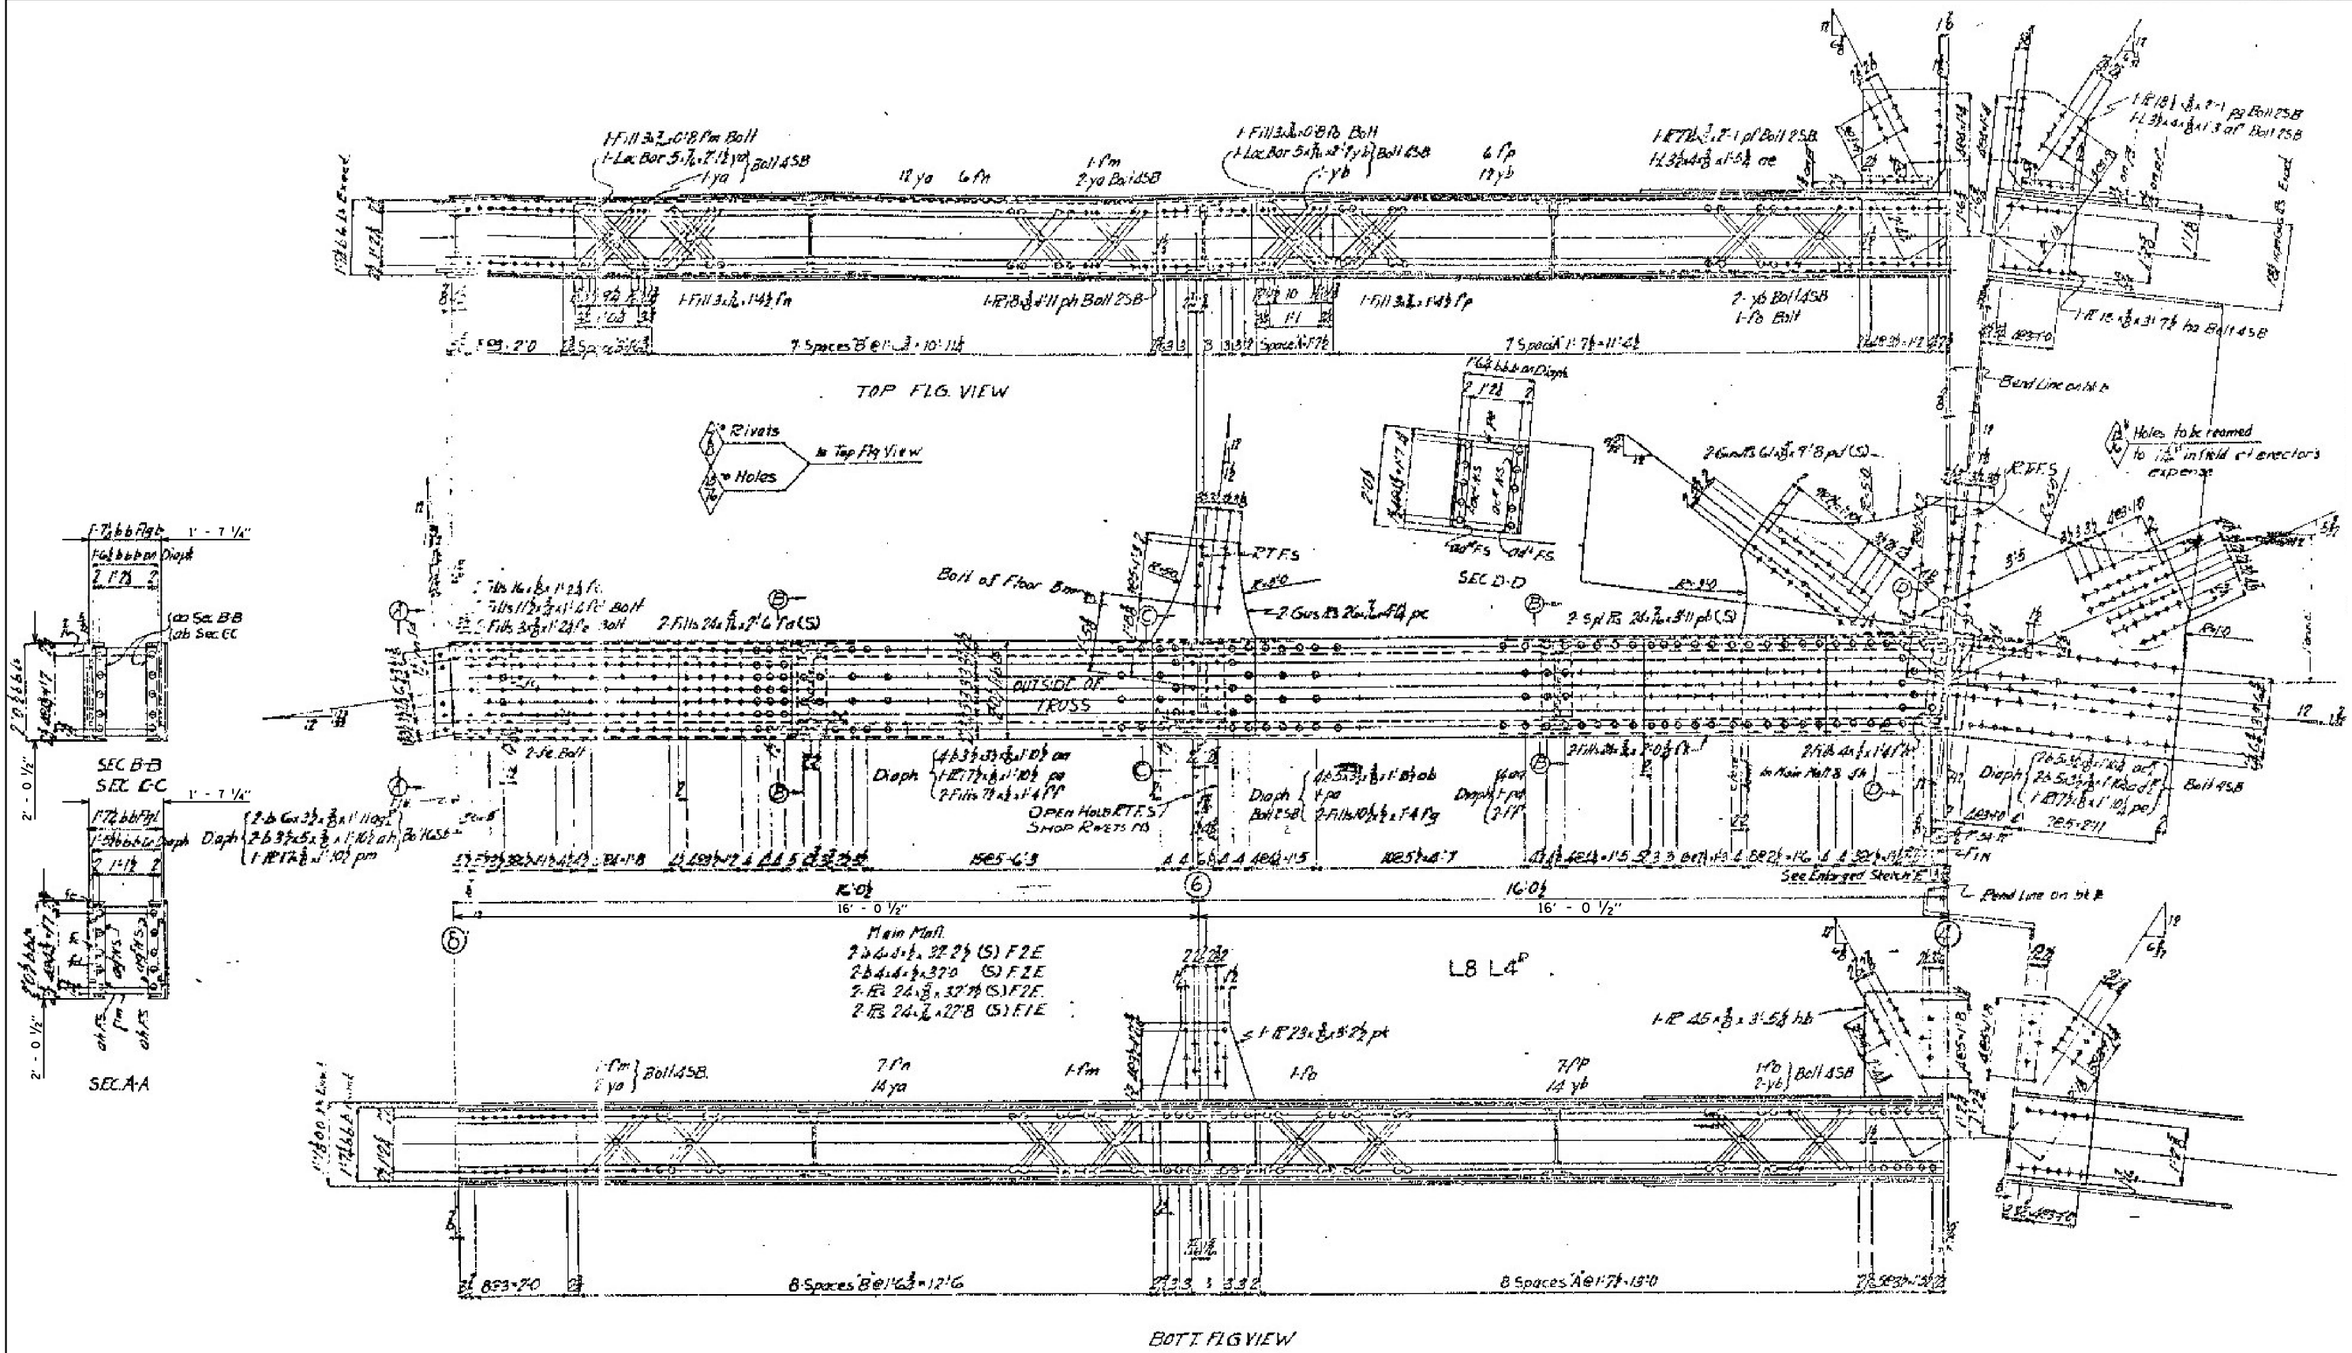

SEE SHEET 7
FOR LOCATION

PAINT BOTTOM CHORDS L4 – L8

FILE NAME = c:\pw_work\pwidot\pughst\d0319399\D108913-sht-plan.dgn	USER NAME = pughst	DESIGNED -	REVISED -	STATE OF ILLINOIS DEPARTMENT OF TRANSPORTATION	IL RTE. 43 /HARLEM AVE. (OVER SANTARY & SHIP CANAL) LOCATION 1: SN 016-0315 EXISTING BRIDGE PLAN			F.A.P. RTE.	SECTION	COUNTY	TOTAL SHEETS / SHEET NO.
		DRAWN -	REVISED -					348	2012-078BP	COOK	36 / 9
	PLOT SCALE = 100.0000 ' / in.	CHECKED -	REVISED -							CONTRACT NO. 60V87	
$MODELNAME$	PLOT DATE = 11/9/2012	DATE -	REVISED -		SCALE:	SHEET 5 OF 25 SHEETS	STA. TO STA.		ILLINOIS FED. AID PROJECT		