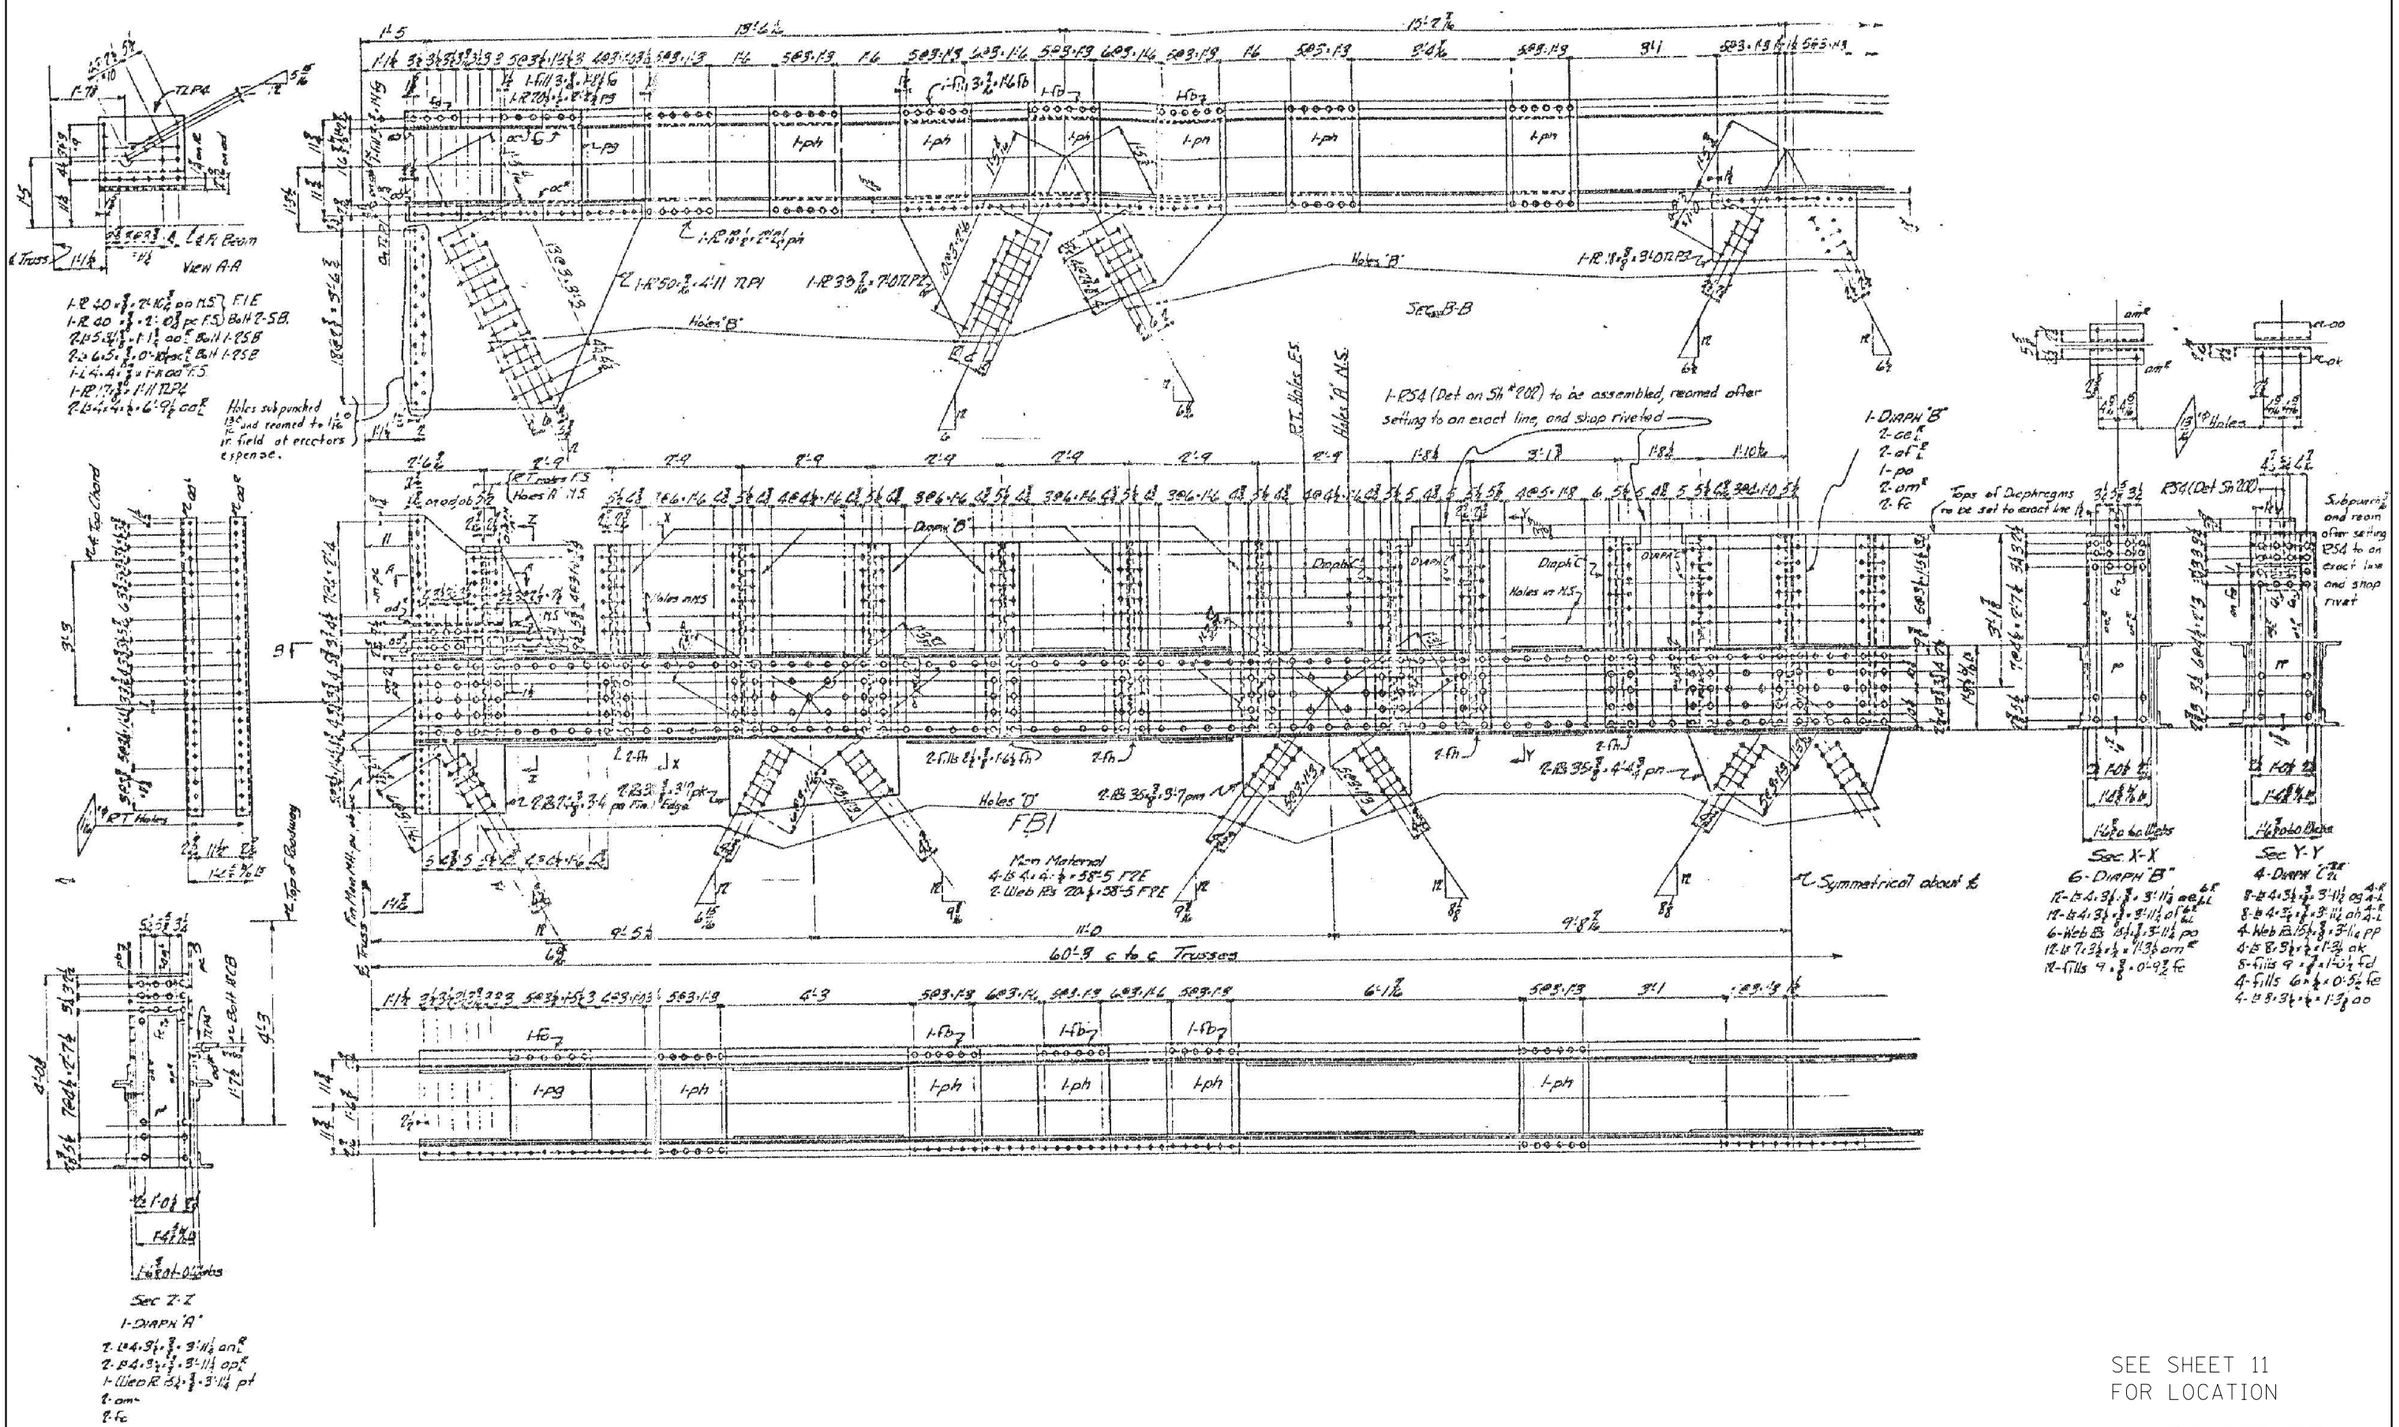

SEE SHEET 11
FOR LOCATION

PAINT FB1

FILE NAME = c:\pw_work\pwidot\pughst\d0319399\D108918-sht-plan.dgn	USER NAME = pughst	DESIGNED -	REVISED -
		DRAWN -	REVISED -
	PLOT SCALE = 100.0000 ' / in.	CHECKED -	REVISED -
$MODELNAME$	PLOT DATE = 11/9/2012	DATE -	REVISED -

STATE OF ILLINOIS
DEPARTMENT OF TRANSPORTATION

IL RTE. 43 /HARLEM AVE. (OVER SANTARY & SHIP CANAL)
LOCATION 1: SN 016-0315
EXISTING BRIDGE PLAN

SCALE: | SHEET 18 OF 25 SHEETS | STA. | TO STA.

F.A.P. RTE.	SECTION	COUNTY	TOTAL SHEETS	SHEET NO.
348	2012-078BP	COOK	36	21
		CONTRACT NO. 60V87		
		ILLINOIS FED. AID PROJECT		