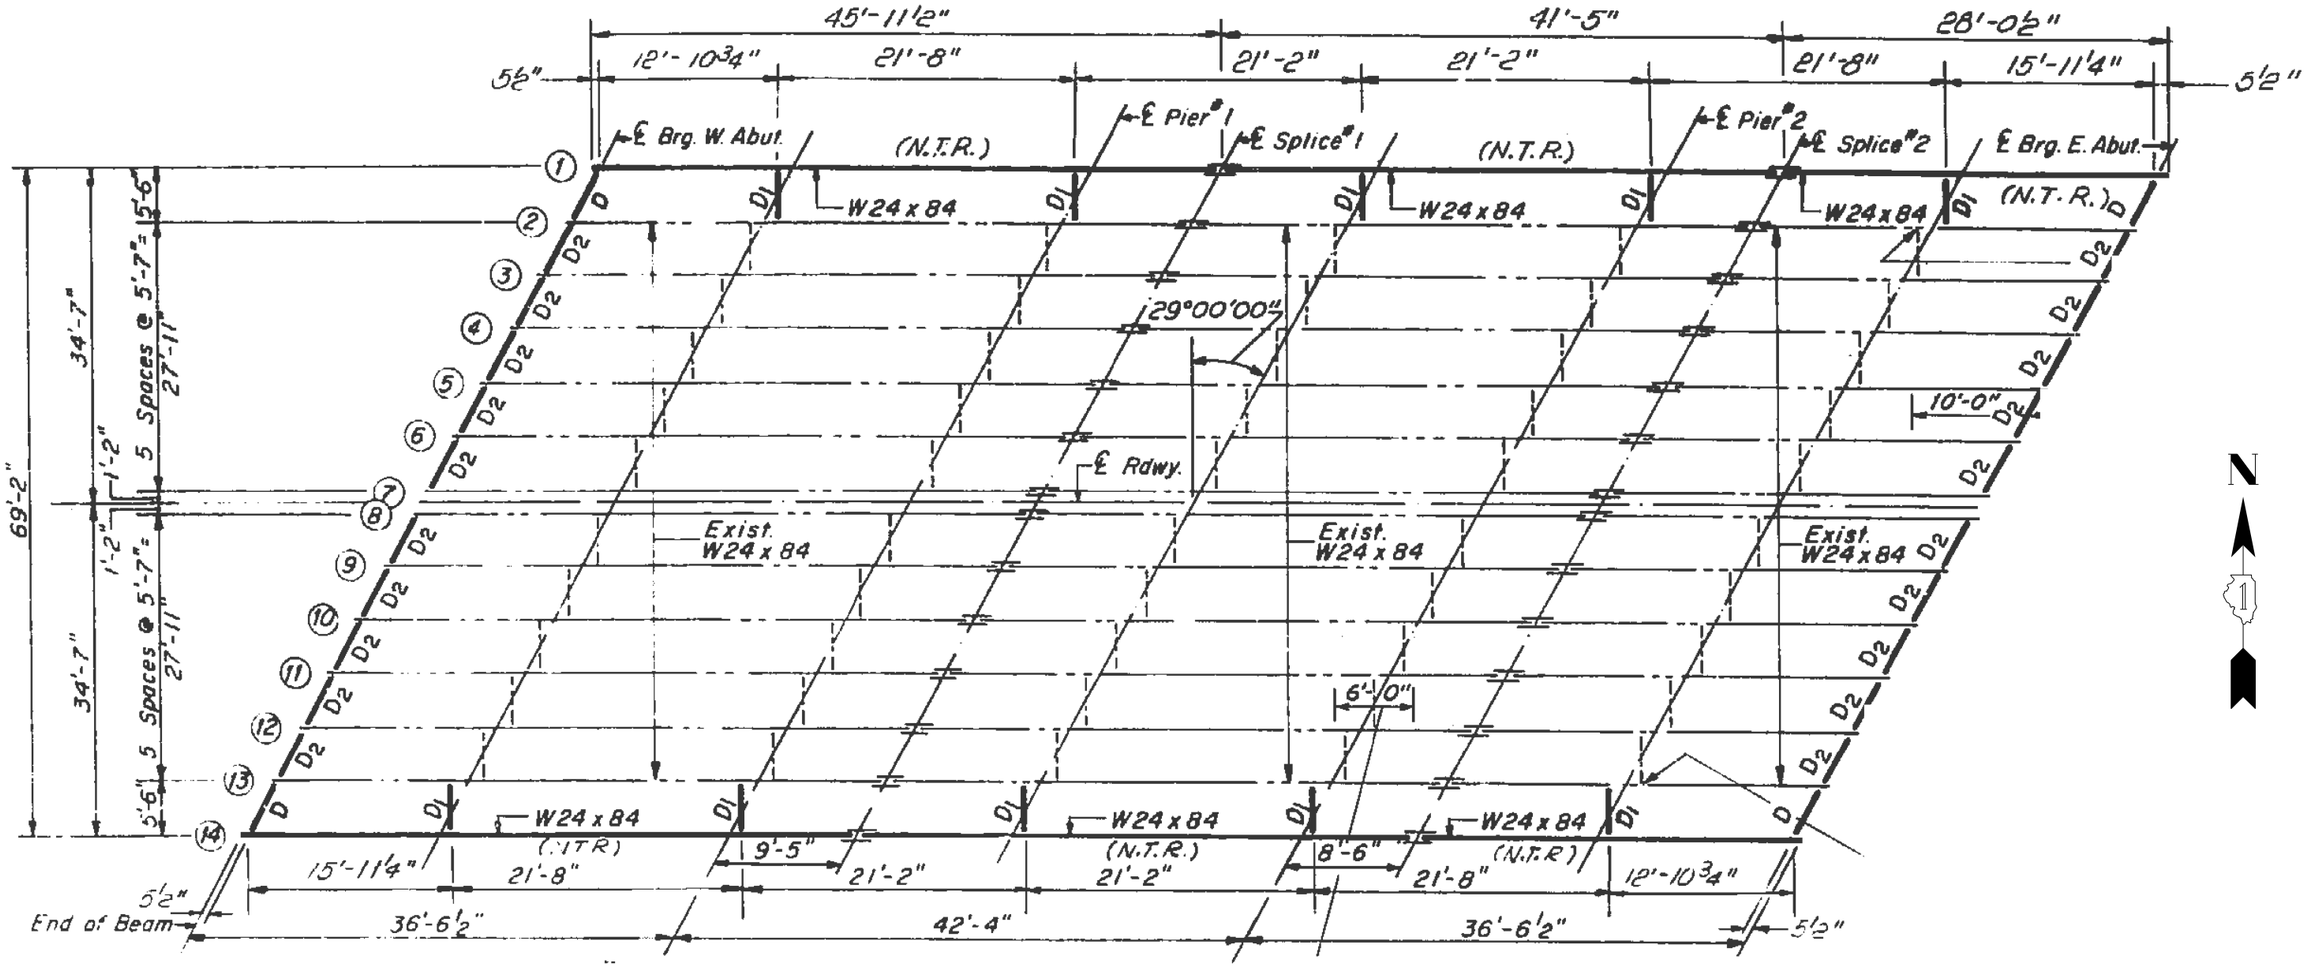

FRAMING PLAN

DIAPHRAGM
D & D_2 = W8 X 31

FILE NAME =	USER NAME = hongo	DESIGNED -	REVISED -	STATE OF ILLINOIS DEPARTMENT OF TRANSPORTATION	SN 016-0217 FRAMING PLAN	F.A.P. RTE.	SECTION	COUNTY	TOTAL SHEETS	SHEET NO.
c:\pw_work\pwidot\hongo\d0319419\D129013	sht-plan.dgn	DRAWN -	REVISED -			345	2012-077BP	COOK & KANE	19	8
	PLOT SCALE = 100.0000 ' / in.	CHECKED -	REVISED -					CONTRACT NO. 60V88		
$MODELNAME$	PLOT DATE = 11/9/2012	DATE -	REVISED -		SCALE: SHEET 2 OF 4 SHEETS STA. TO STA.		ILLINOIS	FED. AID PROJECT		