NOTE:
1. CONTRACTOR SHALL PLACE 4" OF RISERS AT STRUCTURE S-16, TO ALLOW FOR SOIL PLACEMENT AROUND FRAME AND GRATE. RISER TO BE INCLUDED IN THE COST FOR THE APPLICABLE INLET.

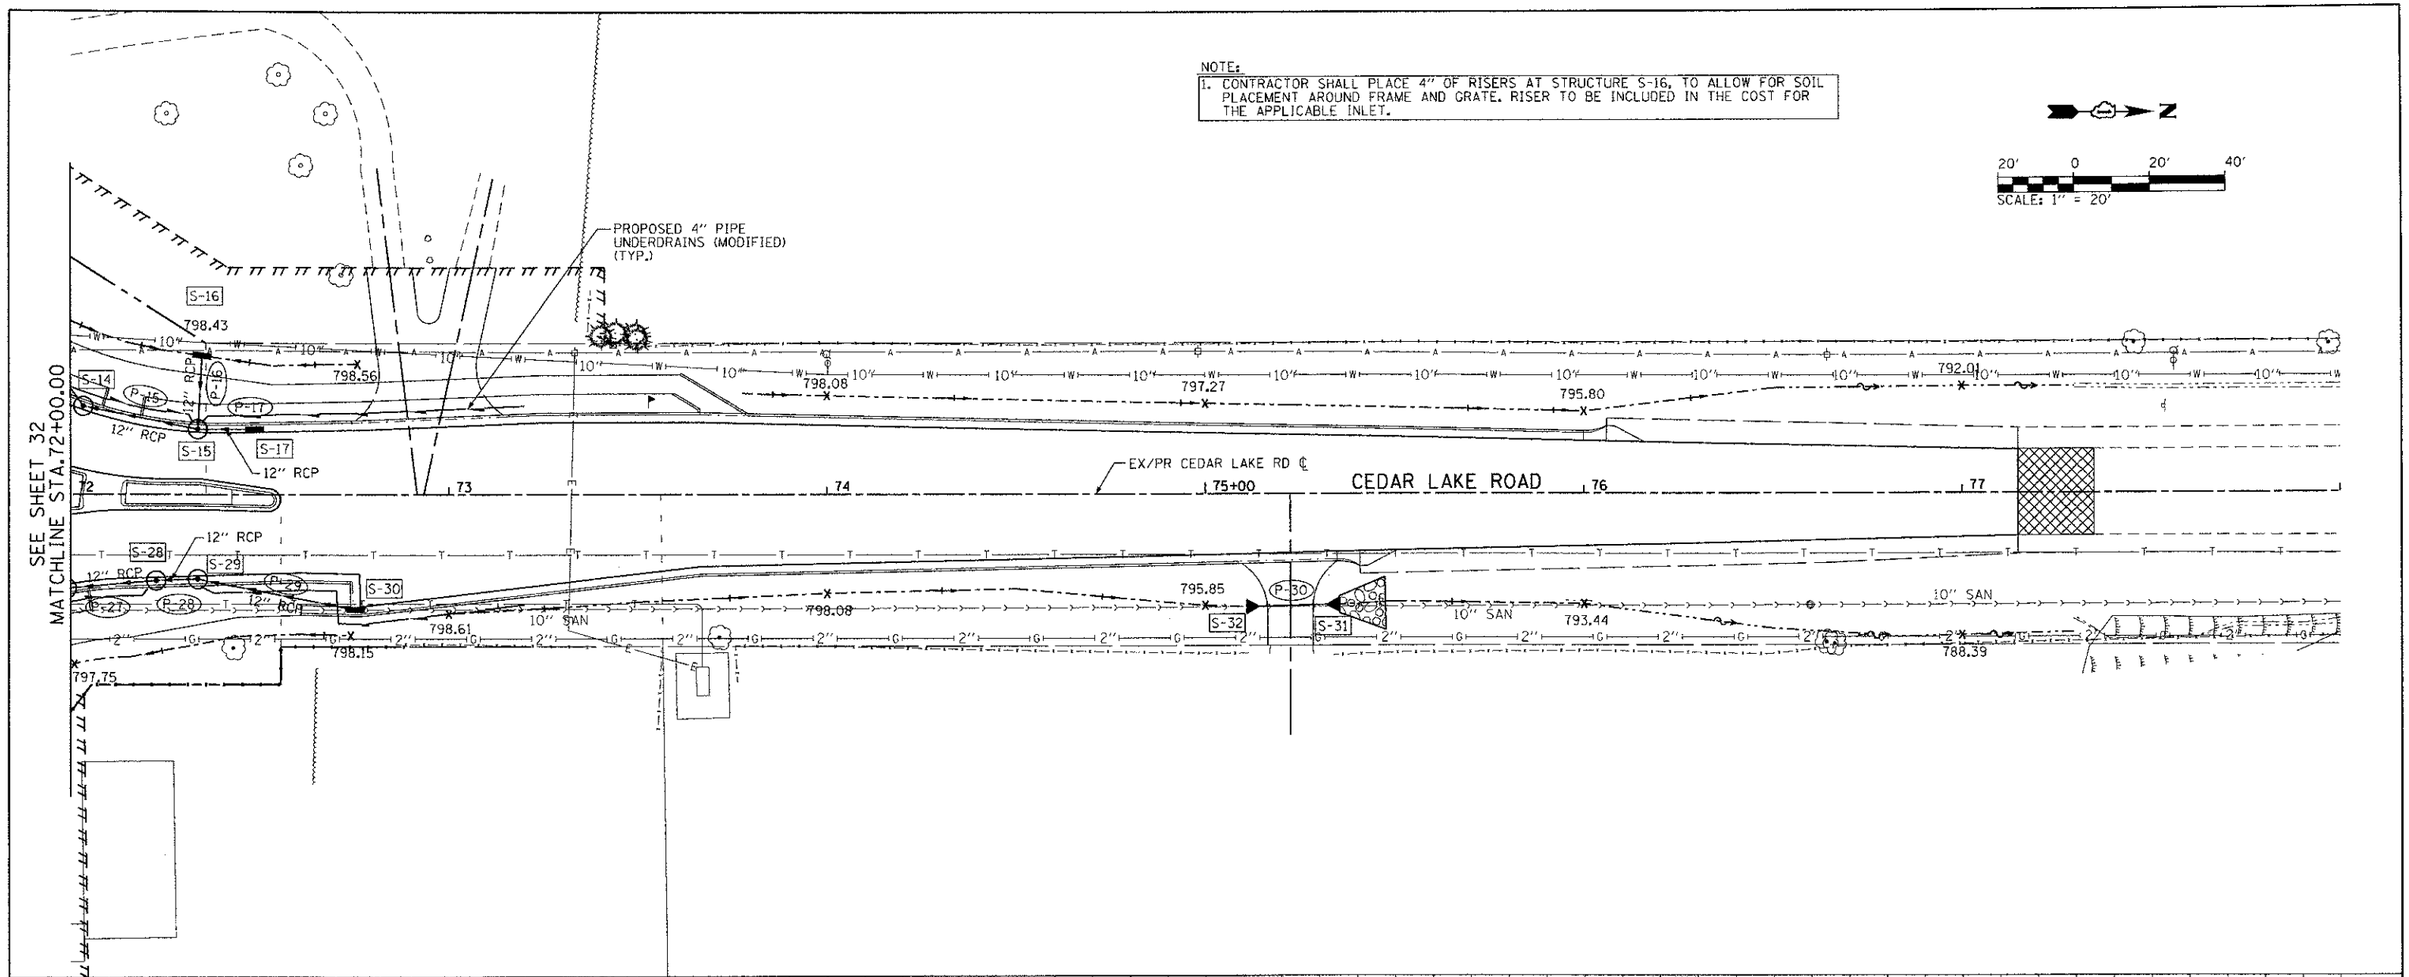

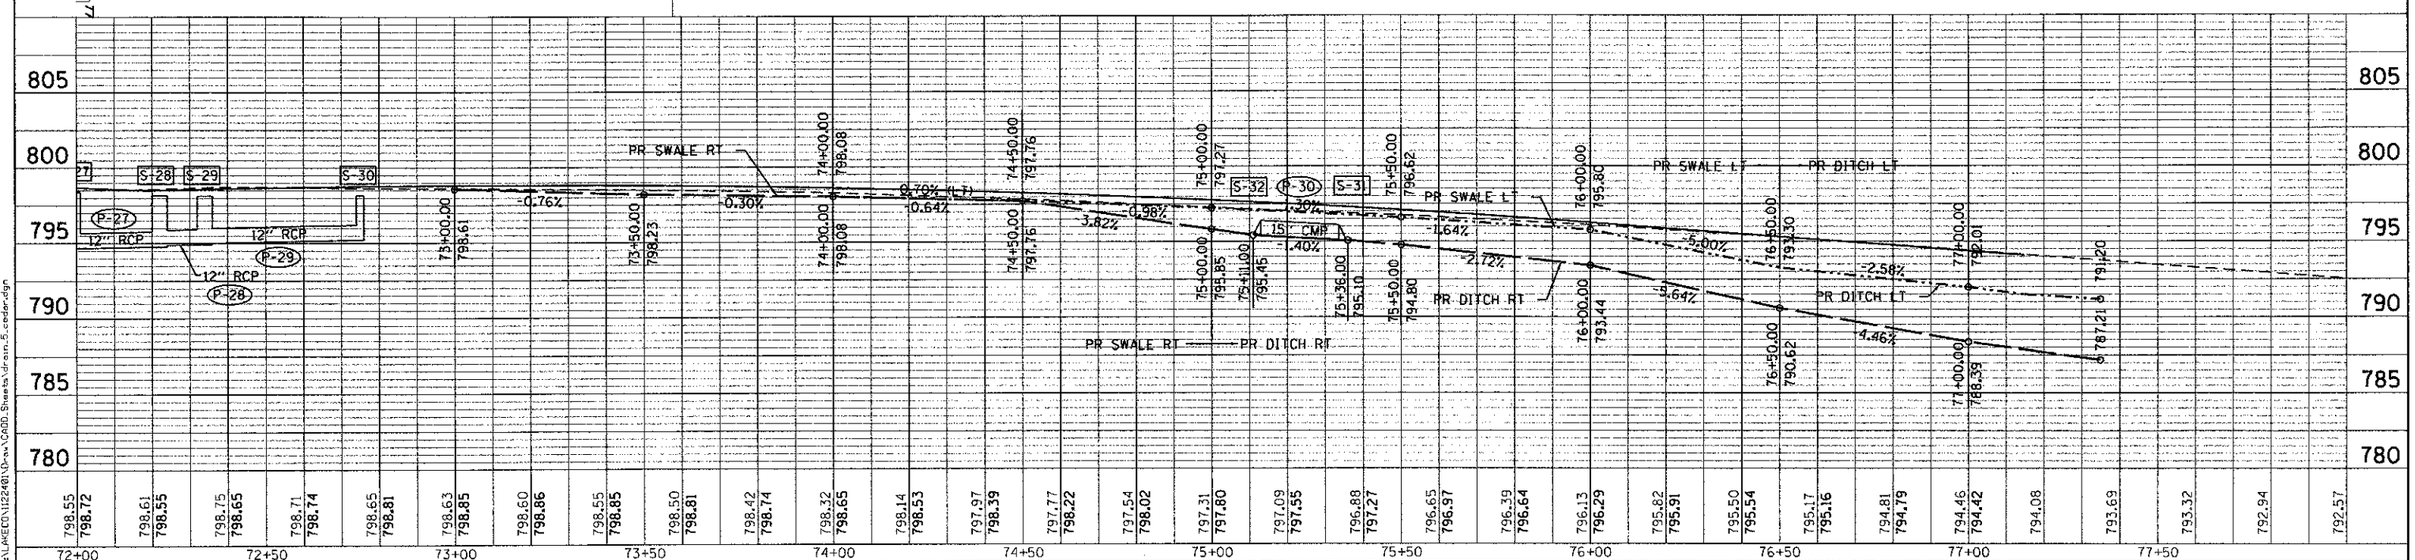

PLAN	SURVEYED		BY	DATE			
	PLOTTED						
	ALIGNMENT CHECKED						
	RT. OF WAY CHECKED						
	CADD FILE NAME						
NOTE BOOK							
NO.							

PROFILE	SURVEYED		BY	DATE			
	PLOTTED						
	ALIGNMENT CHECKED						
	BLK. NOTED						
NOTE BOOK	STRUCTURE NOTATIONS CHKD						
NO.							

FILE NAME = L:\LAKECO\1122481\Dwn\CADD\Sheets\drain_5_cedar.dgn

CMT ©Copyright CMT, Inc.
CRAWFORD, MURPHY & TILLY, INC.
CONSULTING ENGINEERS
License No. 184-000613

USER NAME = Jeff Sodig	DESIGNED -	REVISED -	
	DRAWN -	REVISED -	
PLOT SCALE = 40.0000 ' / in.	CHECKED -	REVISED -	
PLOT DATE = 11/12/2012	DATE -	REVISED -	

STATE OF ILLINOIS
DEPARTMENT OF TRANSPORTATION

PROPOSED DRAINAGE PLAN & PROFILE

SCALE: 20H:5V | SHEET NO. 5 OF 5 SHEETS | STA. 72+00.00 TO STA. 77+14.82

F.A.U. RTE.	SECTION	COUNTY	TOTAL SHEETS	SHEET NO.
0192	06-00153-07-CH	LAKE	120	35
		CONTRACT NO. 63682		
FED. ROAD DIST. NO.	ILLINOIS	FED. AID PROJECT		