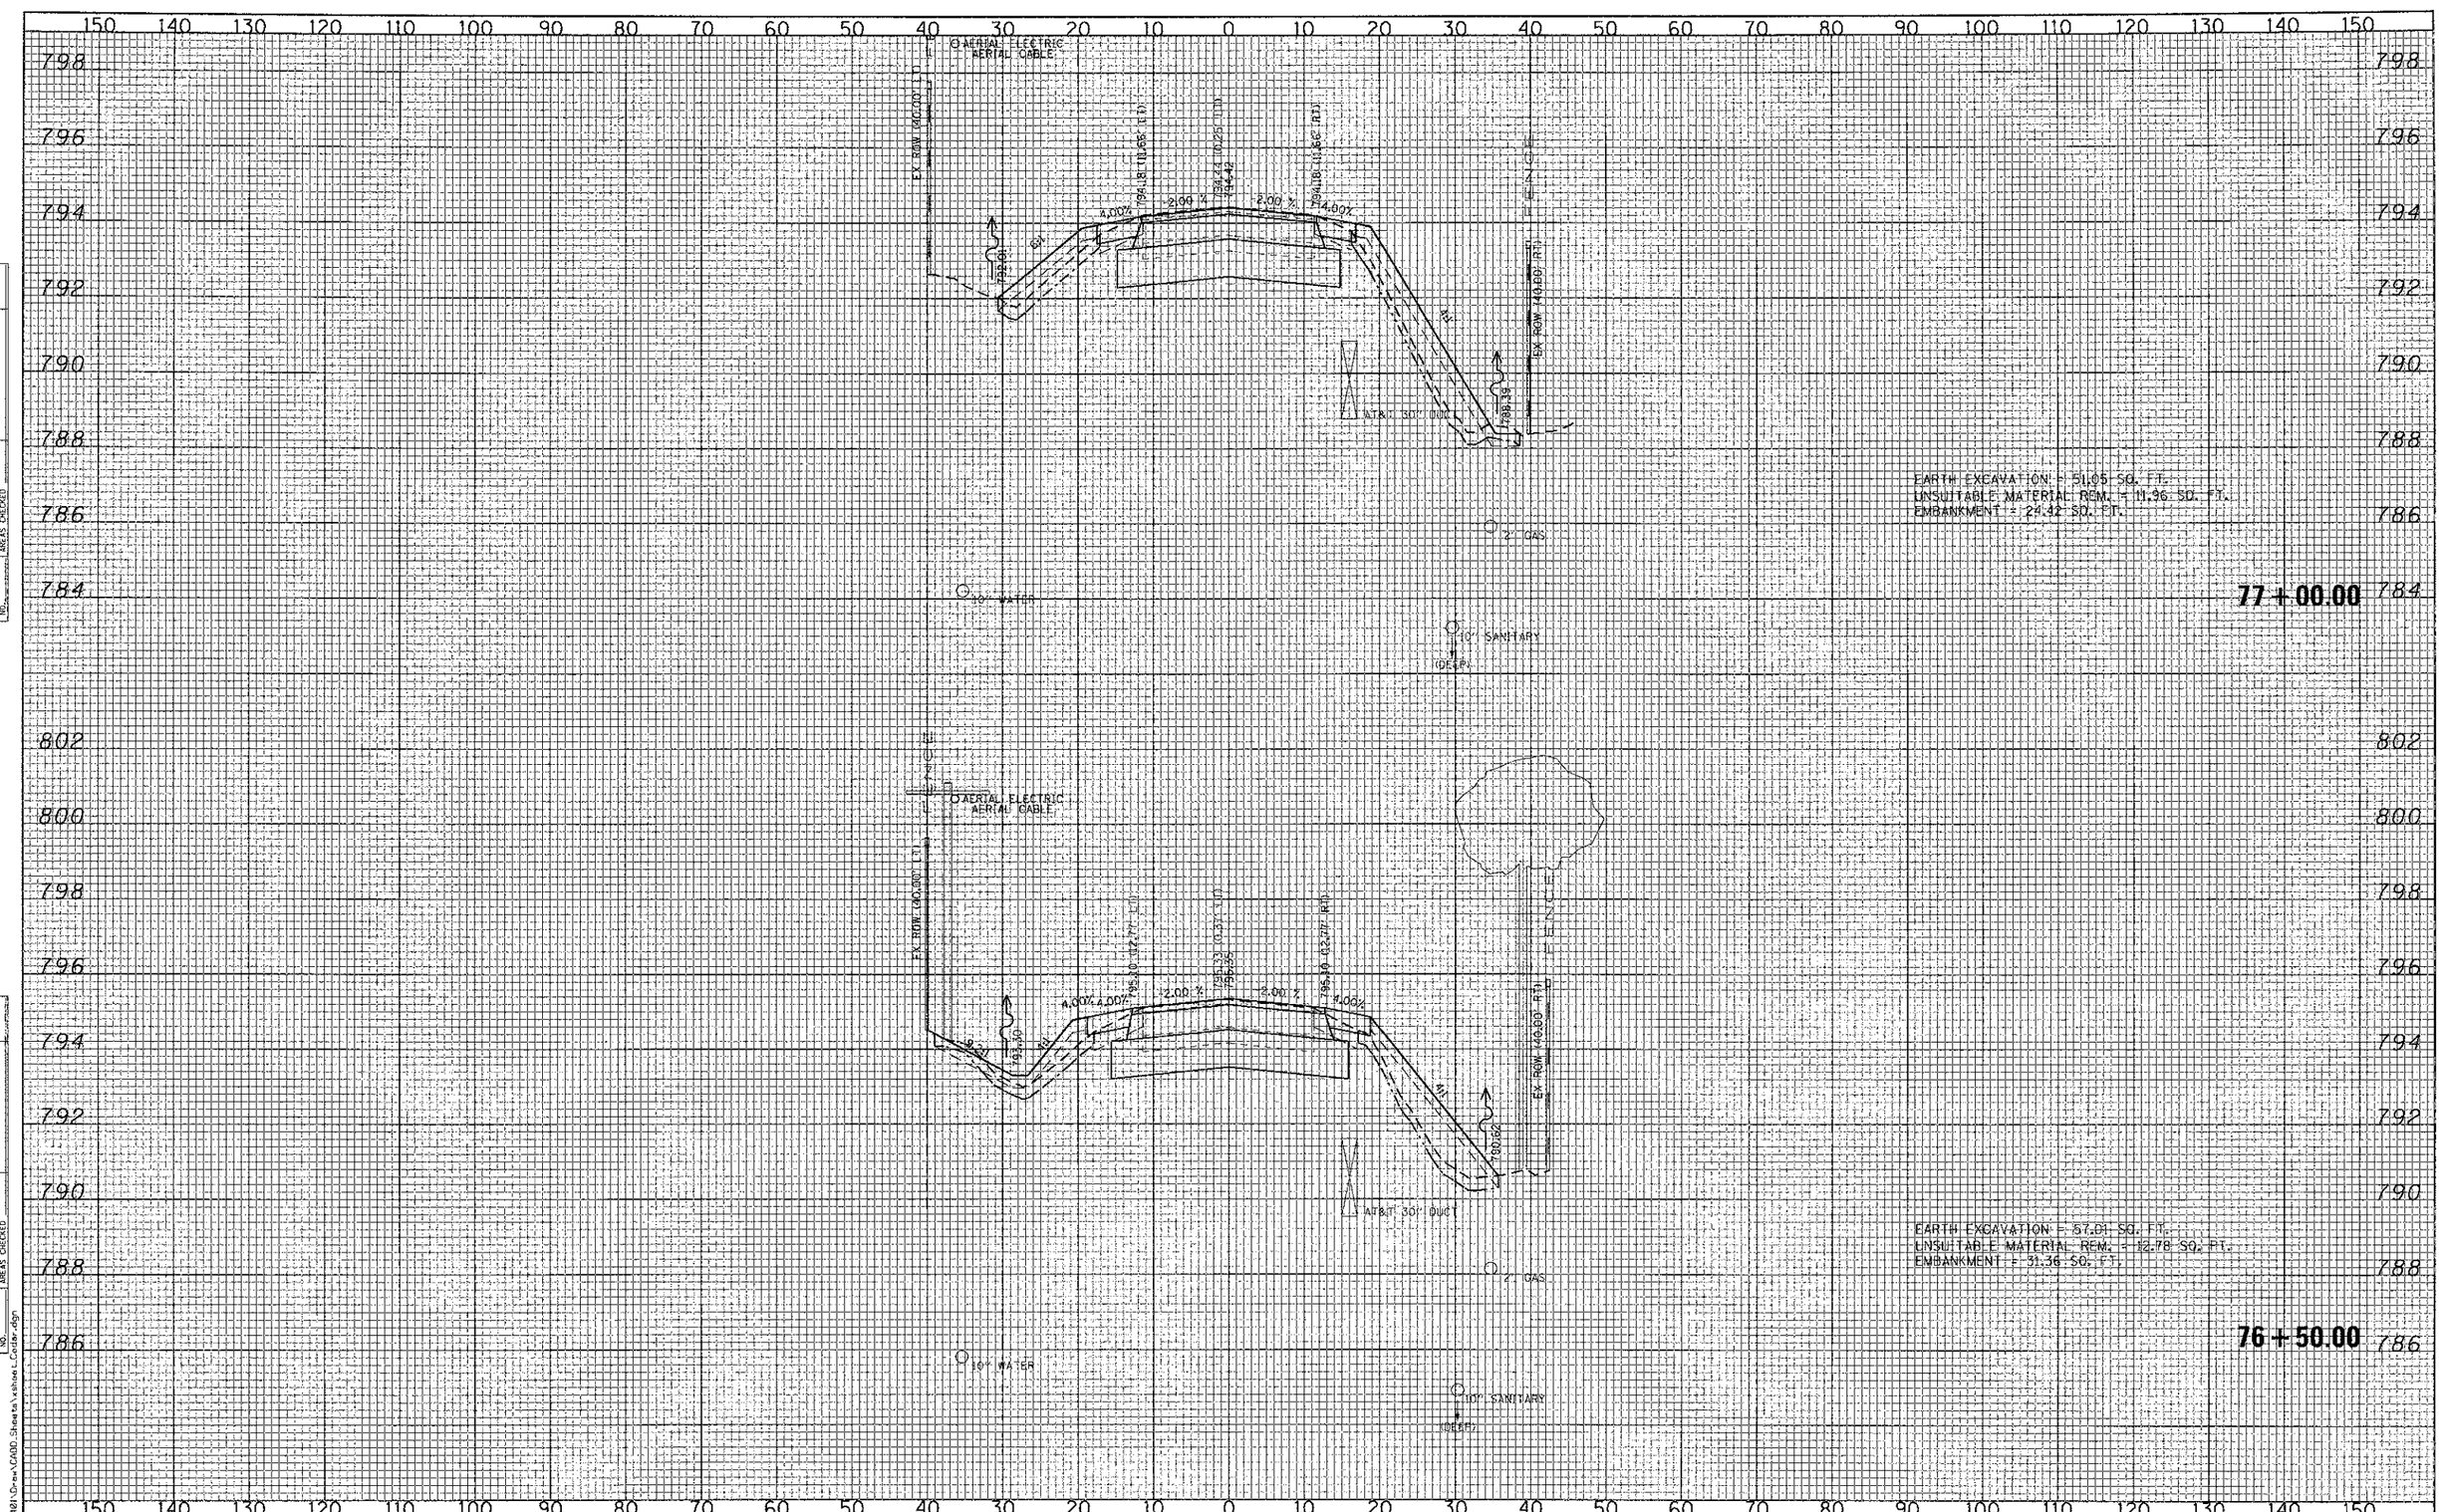

FINAL SURVEY — NOTE BOOK — NO. — SURVEYED — PLOTTED — TEMPLATE — AREAS — AREAS CHECKED — BY — DATE

ORIGINAL SURVEY — NOTE BOOK — NO. — SURVEYED — PLOTTED — TEMPLATE — AREAS — AREAS CHECKED — BY — DATE

FILE NAME = L:\LAKECD\c122401\Draw\CADD\Sheets\sheet_Cedar.dgn

CMT — CRAWFORD, MURPHY & TILLY, INC. — CONSULTING ENGINEERS — License No. 184-000613 — ©Copyright CMT, Inc.

USER NAME = Jaff Sadig	DESIGNED - CMC	REVISED -
	DRAWN - ERD	REVISED -
PLOT SCALE = 20.0000 ' / in.	CHECKED - KDN	REVISED -
PLOT DATE = $PLOTDATE$	DATE - 10/22/2012	REVISED -

STATE OF ILLINOIS
DEPARTMENT OF TRANSPORTATION

CEDAR LAKE ROAD – CROSS SECTIONS

SCALE: 10H:1V | SHEET NO. OF SHEETS | STA. 76+50.00 TO STA. 77+00.00

F.A. RTE.	SECTION	COUNTY	TOTAL SHEETS	SHEET NO.
0192	06-00153-07-CH	LAKE	120	101
		CONTRACT NO. 63682		
FED. ROAD DIST. NO. 1	ILLINOIS	FED. AID PROJECT		