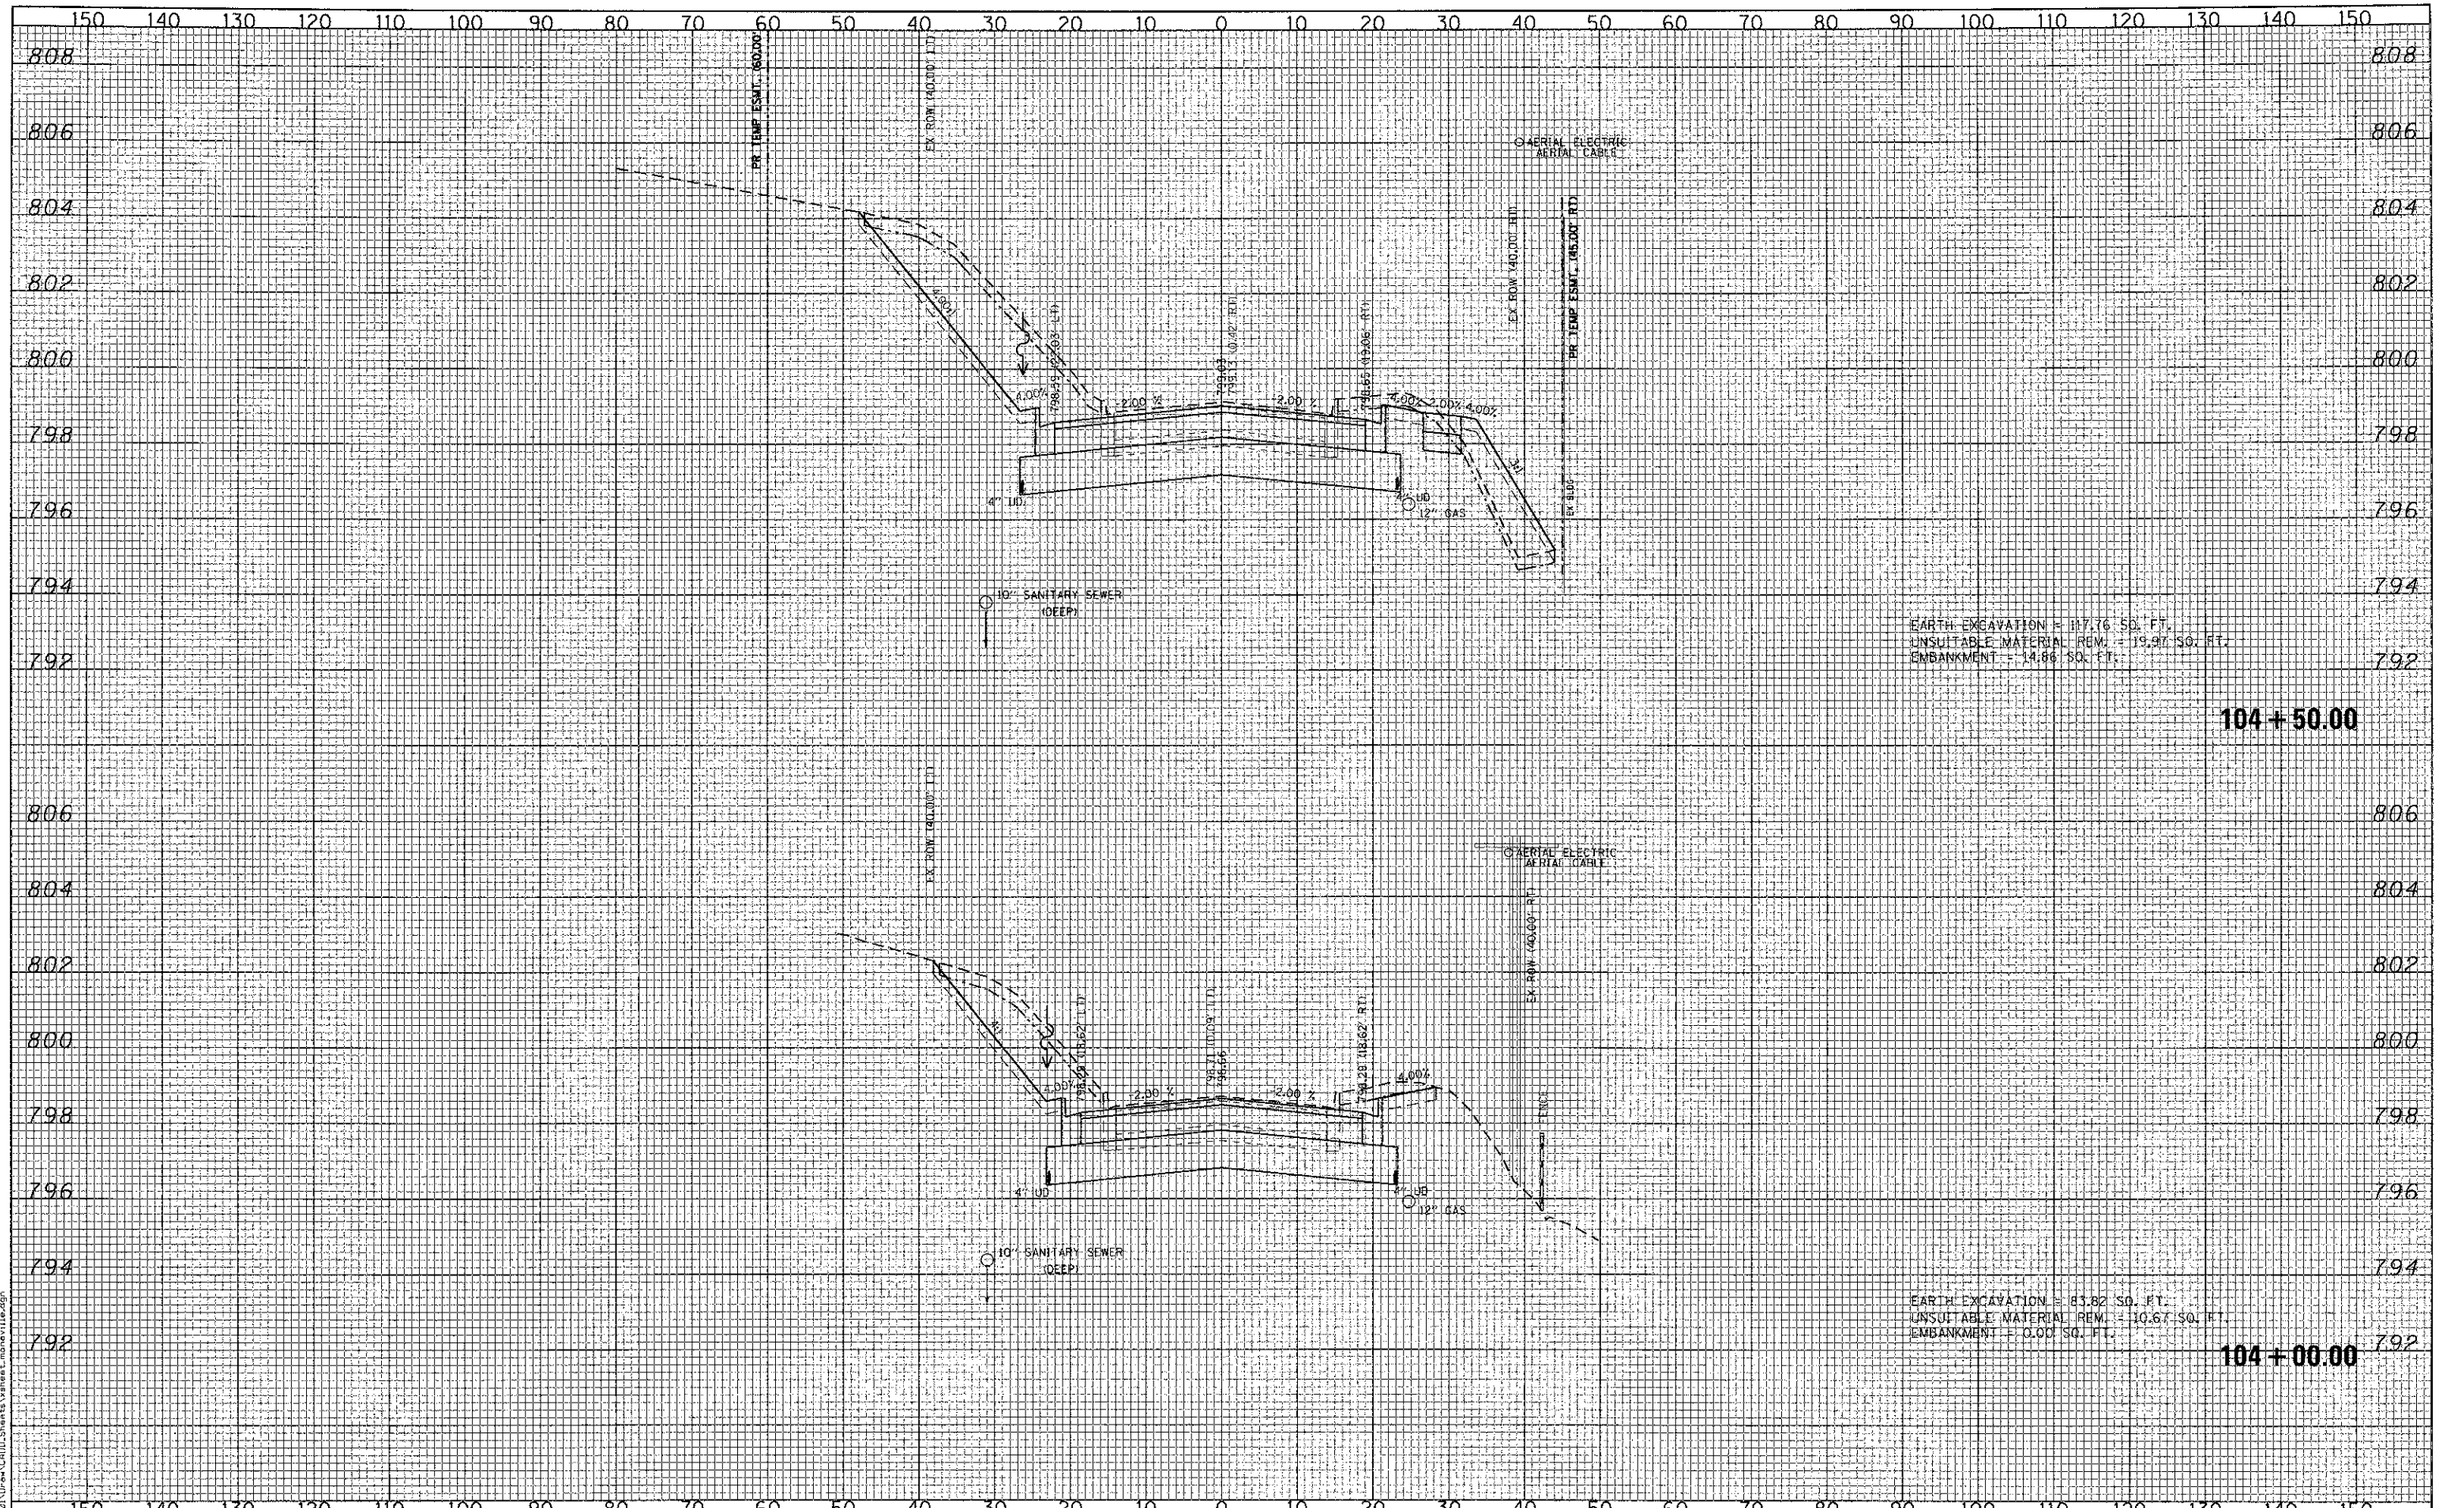

FINAL SURVEY	SURVEYED	DATE
NOTE BOOK	PLOTTED	BY
NO.	TEMPLATE	
	AREAS	
	AREAS CHECKED	

ORIGINAL SURVEY	SURVEYED	DATE
NOTE BOOK	PLOTTED	BY
NO.	TEMPLATE	
	AREAS	
	AREAS CHECKED	

FILE NAME = L:\LMECD\1122401\Dgn\CADD\Sheets\sheet-monville.dgn

CMT
©copyright CMT, Inc.
CRAWFORD, MURPHY & TILLY, INC.
CONSULTING ENGINEERS
License No. 184-000613

USER NAME = Jeff Sedig	DESIGNED - CMC	REVISED -	
	DRAWN - ERD	REVISED -	
PLOT SCALE = 20.0000 ' / in.	CHECKED - KDN	REVISED -	
PLOT DATE = $PLOTDATE$	DATE - 10/22/2012	REVISED -	

STATE OF ILLINOIS
DEPARTMENT OF TRANSPORTATION

MONAVILLE ROAD – CROSS SECTIONS

SCALE: 10H:2V | SHEET NO. OF SHEETS | STA. 104+00.00 TO STA. 104+50.00

F.A. RTE.	SECTION	COUNTY	TOTAL SHEETS	SHEET NO.
0192	06-00153-07-CH	LAKE	120	108
		CONTRACT NO. 63682		

FED. ROAD DIST. NO. 1 | ILLINOIS | FED. AID PROJECT