MATCHLINE (SEE SHEET T12)

CONSTRUCTION NOTES:

1. RE-CONNECT ALL EXISTING CABLING FROM BAGGED HEAD.
2. REMOVE EXISTING SIGN AND REPLACE WITH R10-5 (ALL REQUIRED).
3. ALL EXISTING CONFIRMATION BEACONS SHALL BE RETROFITTED WITH LED INDICATORS. THIS WORK SHALL BE INCIDENTAL TO THE PAY ITEM: UNINTERRUPTIBLE POWER SUPPLY (UPS).
4. ALL CABINET MODIFICATIONS AND/OR LOAD SWITCH REPLACEMENTS REQUIRED FOR PROPER OPERATION OF THE LED SIGNAL AND LED CONFIRMATION BEACON INDICATIONS TO THE SATISFACTION OF THE ENGINEER SHALL BE INCLUDED IN THE PAY ITEM: "MODIFYING EXISTING CONTROLLER CABINET".

NOTE:

THE EXISTING LOCAL CONTROLLER IS AN ECONOLITE ASC/2S-2100 AND THE EXISTING MASTER CONTROLLER IS AN ECONOLITE ASC/2M-1000 IN A TYPE V CABINET.

N

GRAPHIC SCALE

20 0 10 20

(IN FEET)
1 inch = 20 ft.

THE TRAFFIC SIGNAL CONTROL EQUIPMENT FOR THIS PROJECT SHALL BE "ECONOLITE" TO MATCH THE EXISTING ADJACENT SYSTEM.

SIGN DETAIL

LEFT ON GREEN ARROW ONLY

R10-5
(30"x36")
(6 REQUIRED)

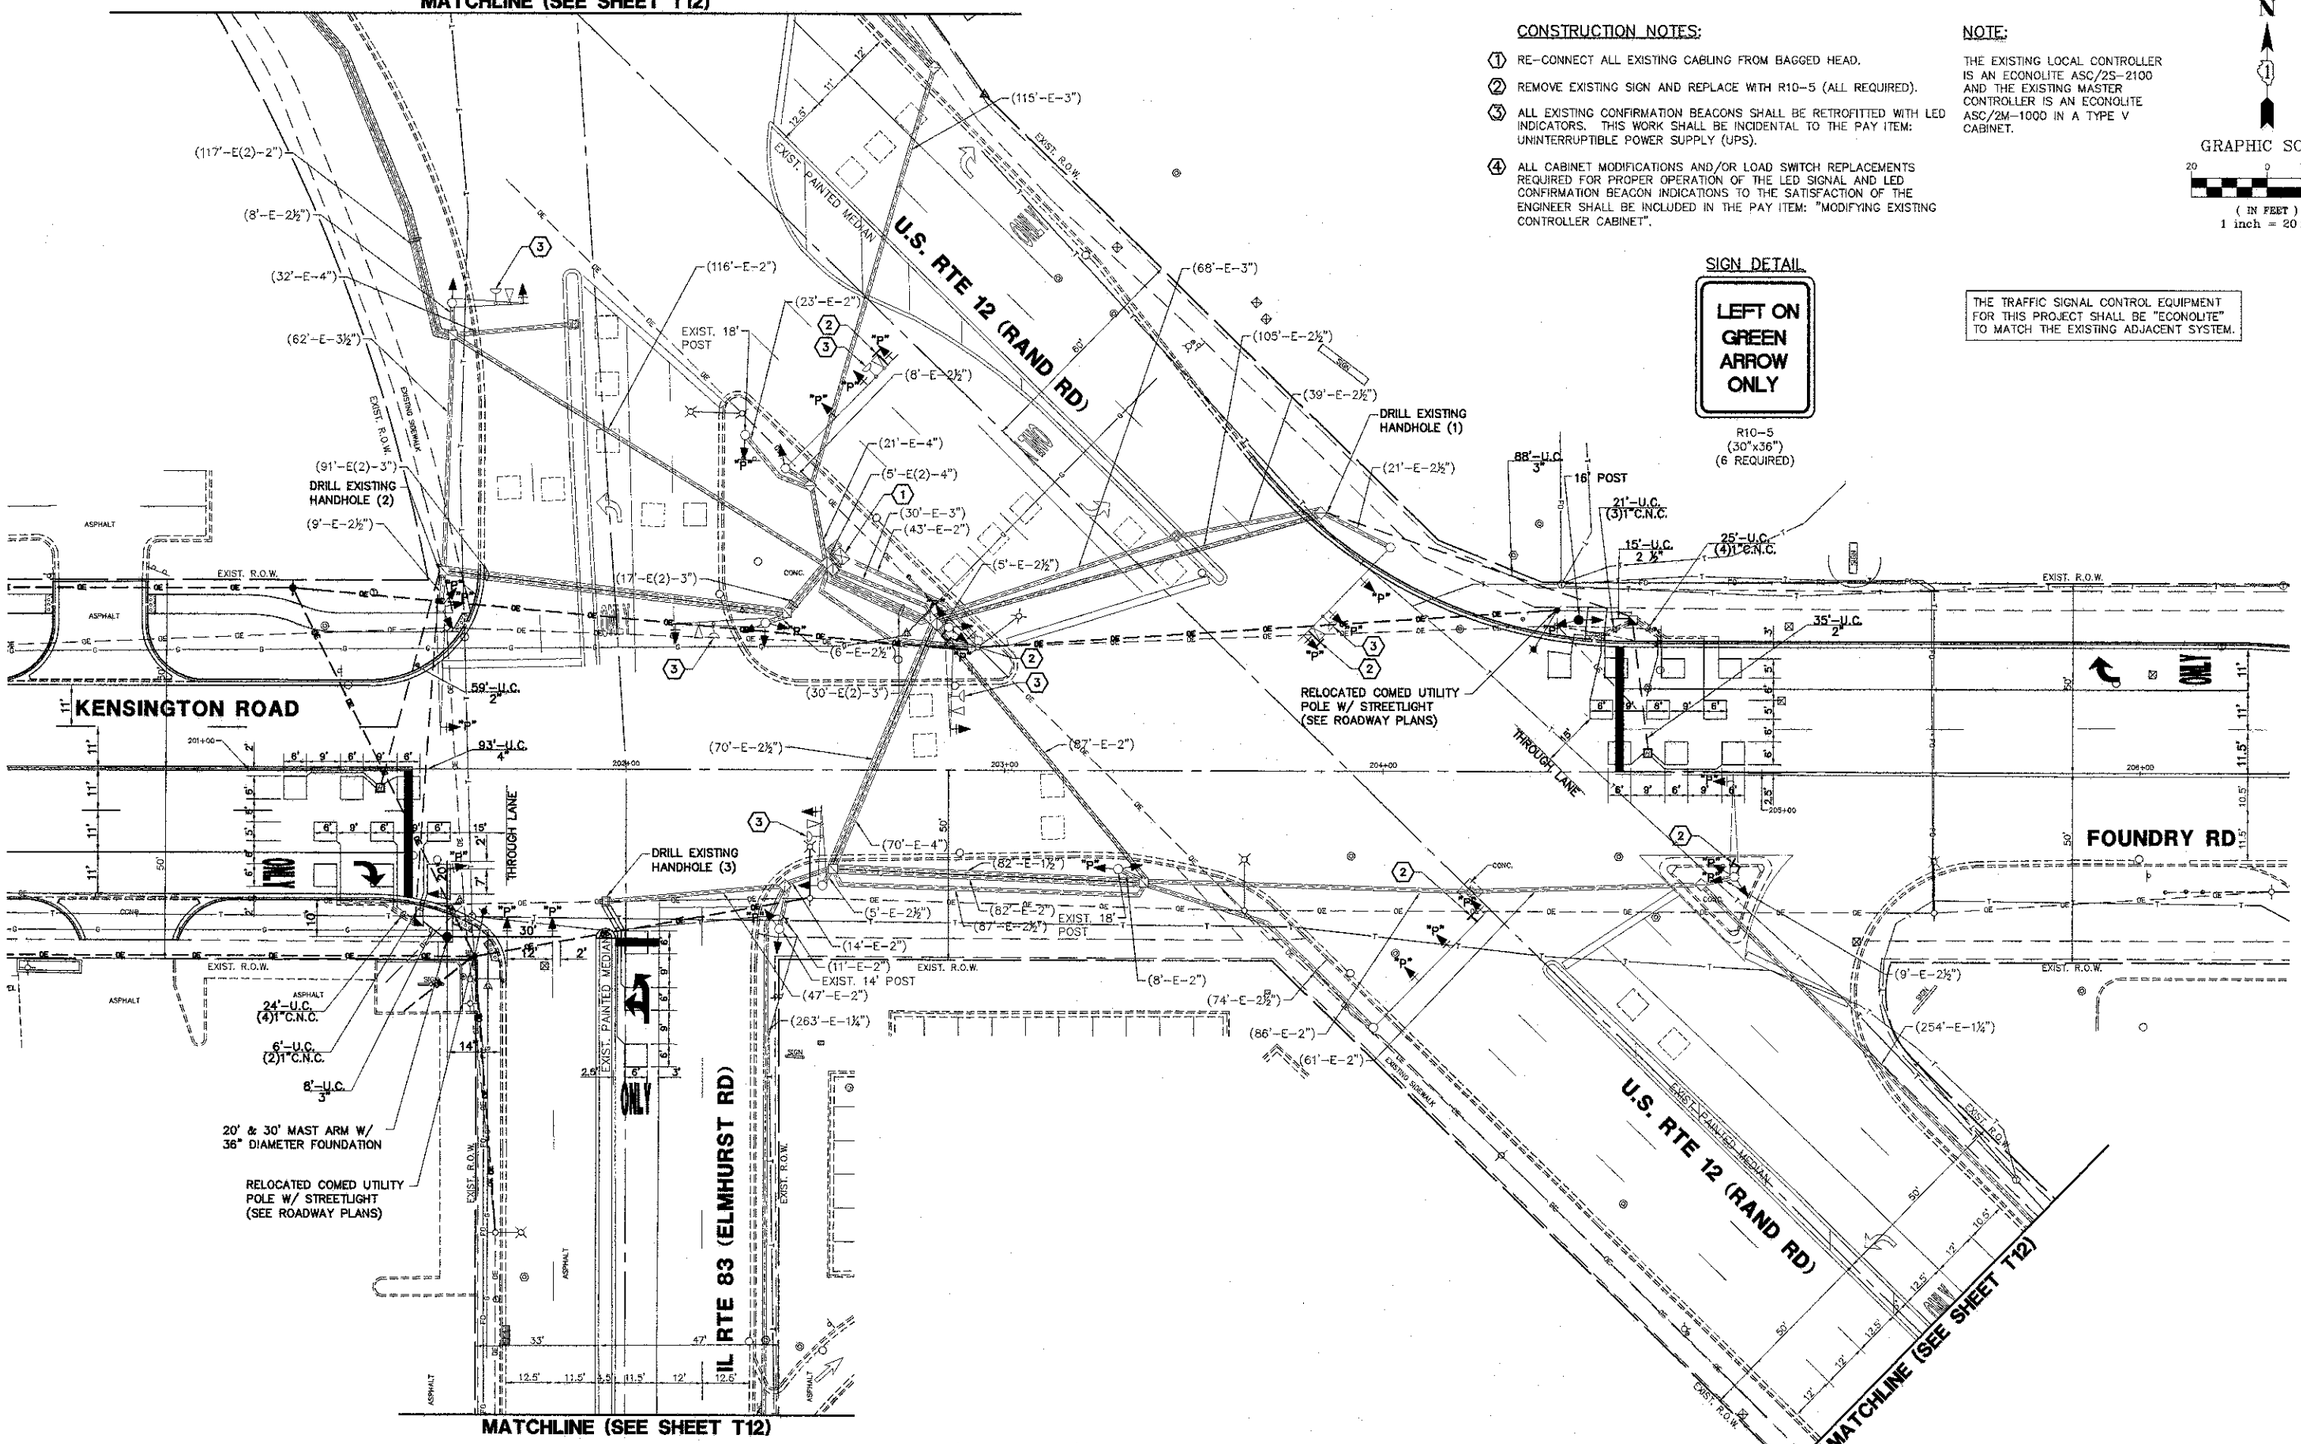

FILE NAME = 4185.805-TR1.dwg	USER NAME = GHA	DESIGNED - JRD	REVISED -
		DRAWN - ZCW	REVISED -
	PLOT SCALE = 1" = .0833'	CHECKED - KLB	REVISED -
	PLOT DATE = 12/03/2012	DATE - 10/17/12	REVISED -

STATE OF ILLINOIS
DEPARTMENT OF TRANSPORTATION

TRAFFIC SIGNAL MODIFICATION PLAN -
U.S. RTE 12 (RAND RD) AT IL RTE 83 (ELMHURST RD)
AND KENSINGTON ROAD / FOUNDRY ROAD

SCALE: 1"=20' | SHEET NO. T11 OF T24 SHEETS | STA. | TO STA.

GHA #4185.805

F.A.U. RTE.	SECTION	COUNTY	TOTAL SHEETS	SHEET NO.
1295	09-00154-00-PV	COOK	119	66
		CONTRACT #: 63746		

ILLINOIS FED. AID PROJECT