PLAN
WORKED
PLOTTED
NOTE BOOK ALIGNMENT CHECKED
NO. ELEMENTS RECORDED
CHECKED BY NAME

PROFILE
SURVEYED
PLOTTED
NOTE BOOK (GRADES CHECKED)
NO. STR. NOTE NOTATIONS OKD
STRUCTURE NOTATIONS OKD

BY	DATE

PALATINE ROAD

50'R (TYP)

STA 10+00 (PALATINE ROAD) =
STA 0+00 (HUNTINGTON BLVD)

80' ROW

34'-E-E

4+00 3+00 2+00 1+00 0+00

HUNTINGTON BOULEVARD

PROPOSED 5'
PCC SIDEWALK

1695

1690

10' BICYCLE
PATH

RESURFACING LIMITS
STA 1+15

EXISTING 5'
CONCRETE SIDEWALK

PROPOSED 5'
PCC SIDEWALK

150'R

11+00

CASTAWAY
LANE

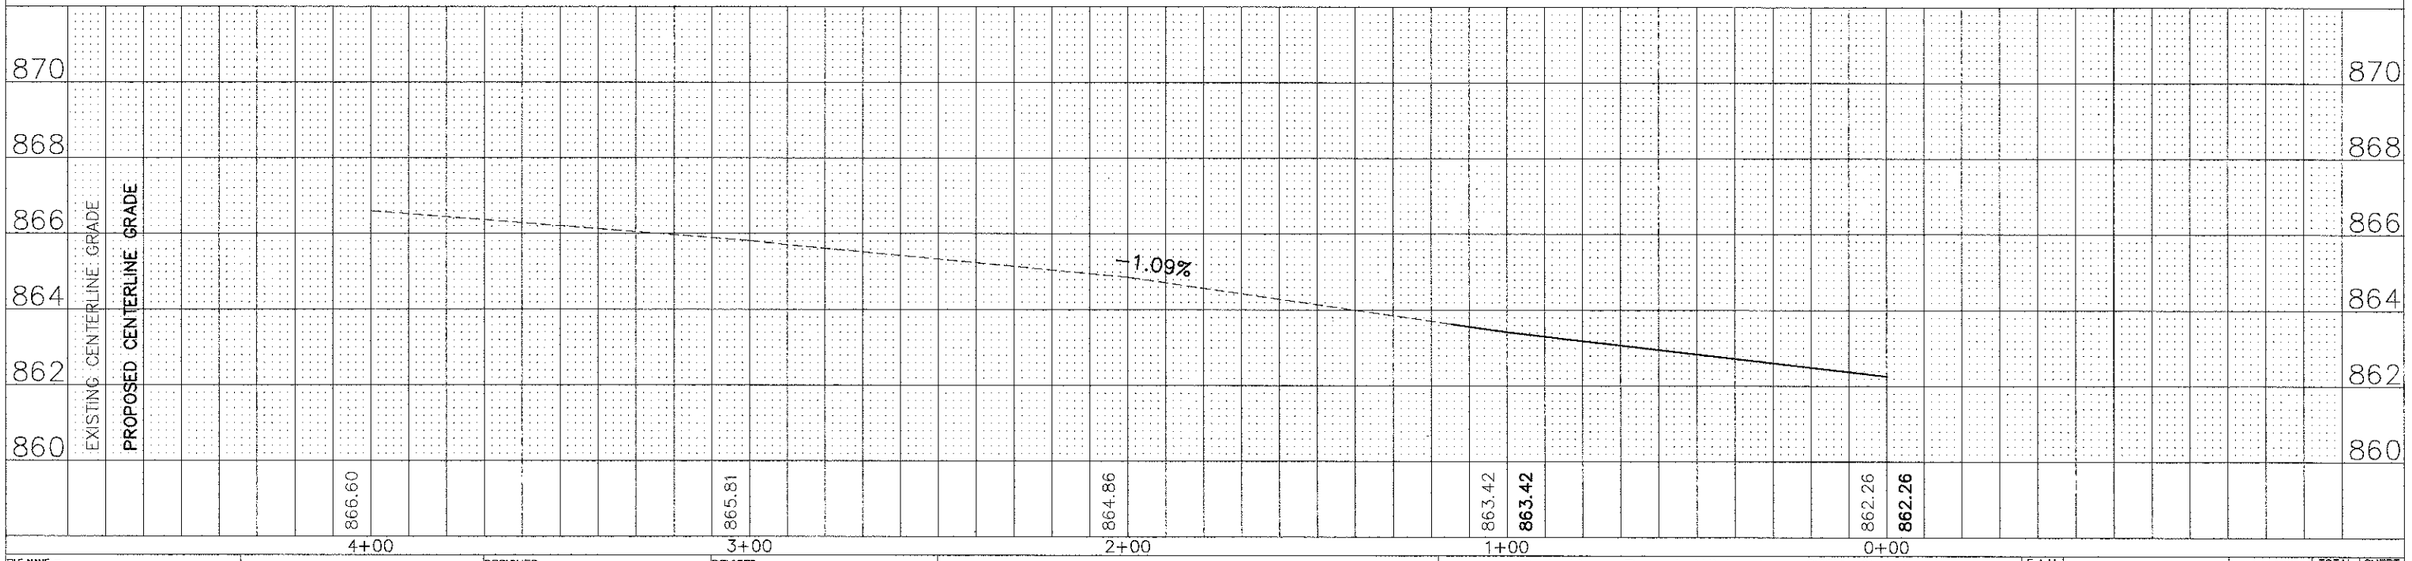

FILE NAME = Palatine Plan and Profile.dwg

	DESIGNED –	REVISED –
	DRAWN –	REVISED –
	CHECKED –	REVISED –
	DATE –	REVISED –

STATE OF ILLINOIS
DEPARTMENT OF TRANSPORTATION

Palatine Road Widening STP Project
Huntington Boulevard Plan and Profile

SCALE: 1" = 20' | SHEET NO. 1 OF 1 SHEETS | STA. 0+00 TO STA 4+00

F.A.U. RTE.	SECTION	COUNTY	TOTAL SHEETS	SHEET NO.
1285	09-00082-00-CH	Cook	97	37

CONTRACT. NO. 63749

ILLINOIS FED. AID PROJECT CMM 9003(492)