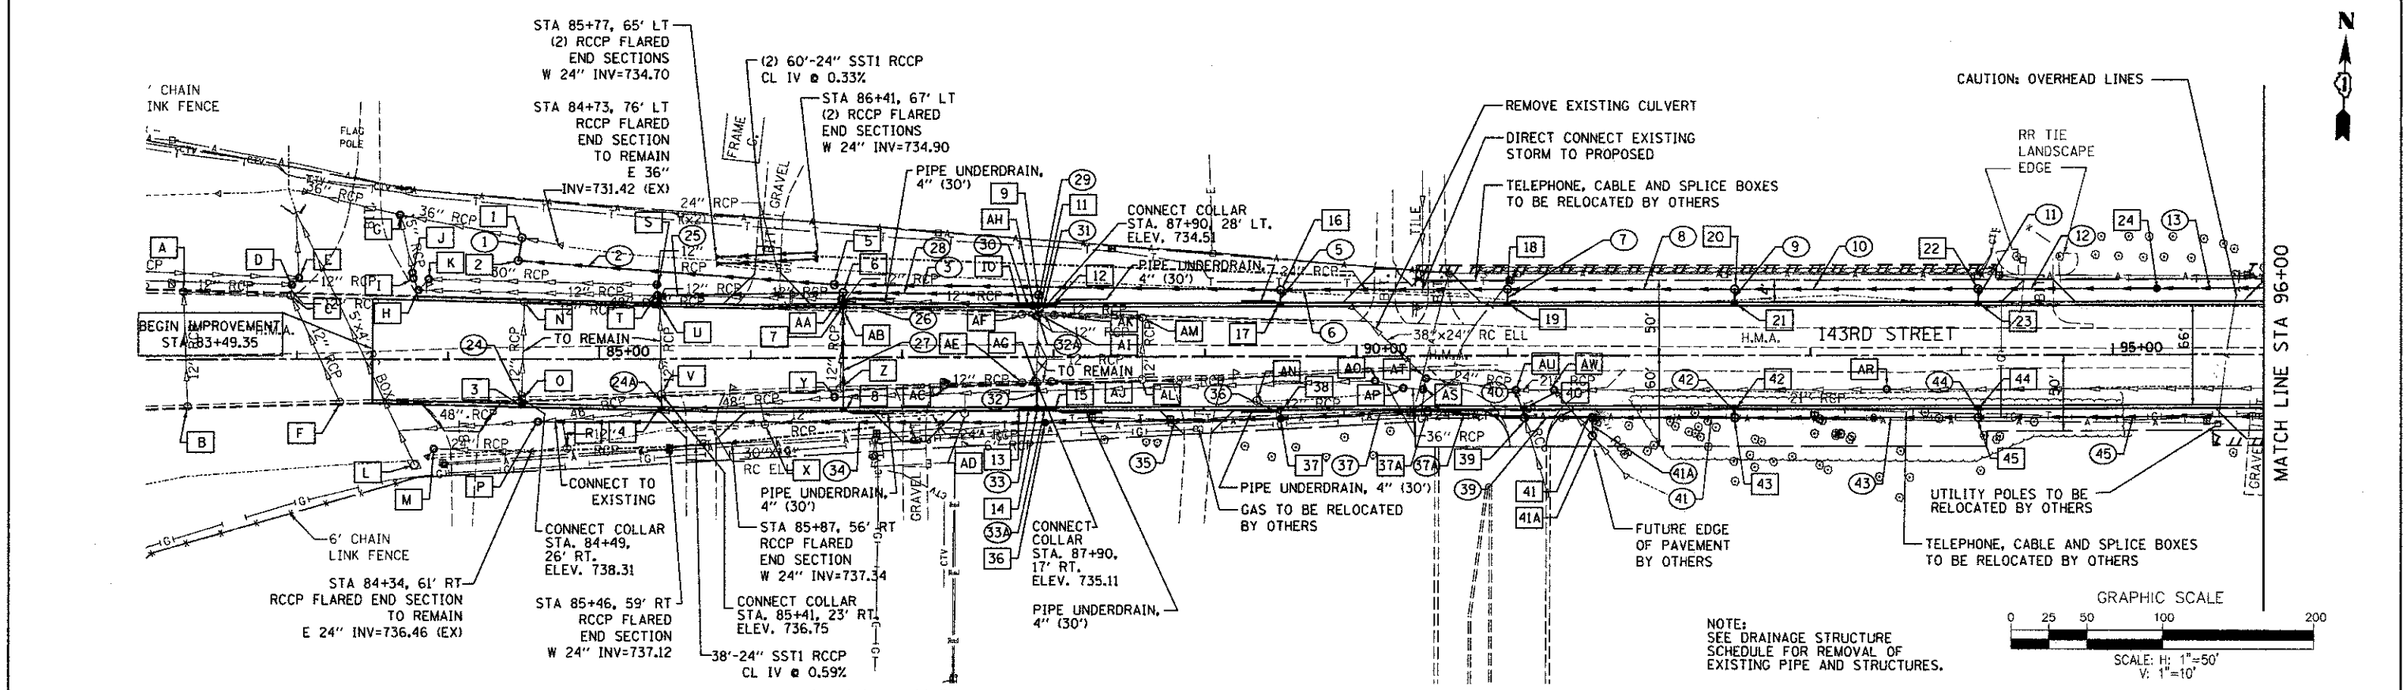

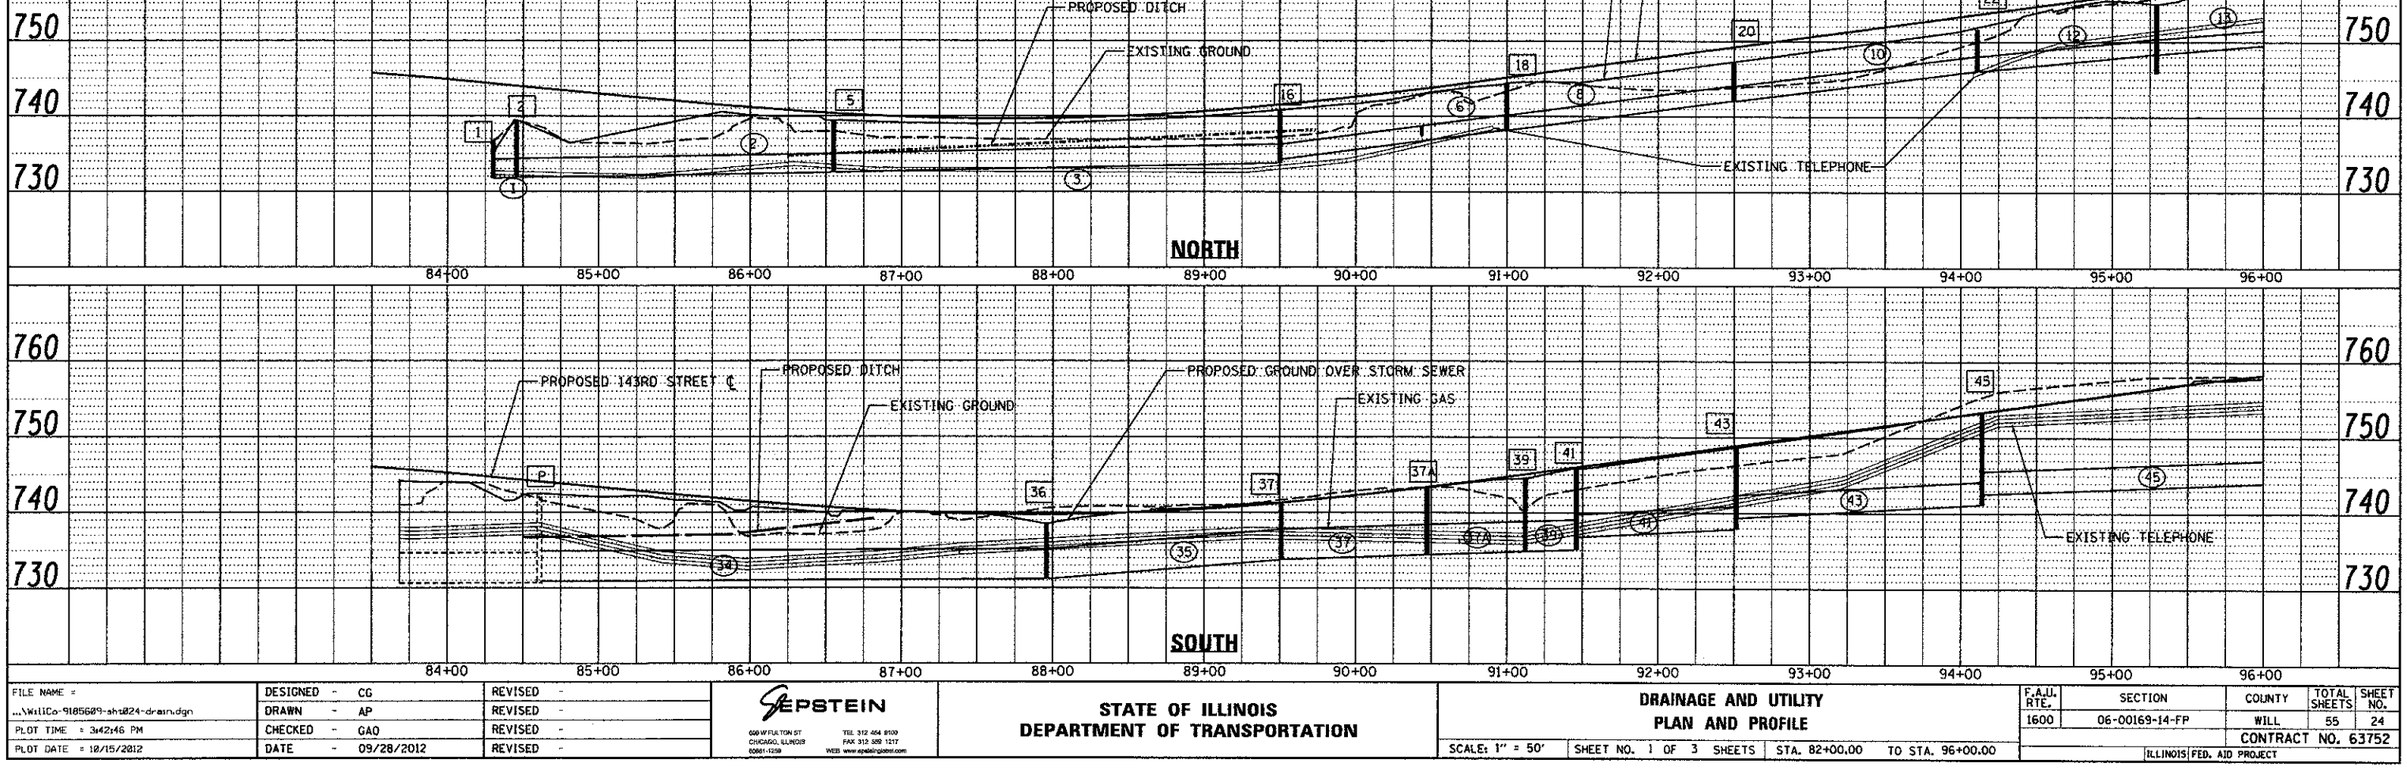

FILE NAME = ...\WillCo-9185609-sht024-drain.dgn	DESIGNED - CG	REVISED -
	DRAWN - AP	REVISED -
PLOT TIME = 3:42:46 PM	CHECKED - GAO	REVISED -
PLOT DATE = 10/15/2012	DATE - 09/28/2012	REVISED -

EPSTEIN
600 W FULTON ST
CHICAGO, ILLINOIS
60661-1228
TEL 312 454 9100
FAX 312 559 1217
WEB www.epsteinglobal.com

STATE OF ILLINOIS
DEPARTMENT OF TRANSPORTATION

DRAINAGE AND UTILITY
PLAN AND PROFILE

SCALE: 1" = 50' | SHEET NO. 1 OF 3 SHEETS | STA. 82+00.00 | TO STA. 96+00.00

F.A.U. RTE.	SECTION	COUNTY	TOTAL SHEETS	SHEET NO.
1600	06-00169-14-FP	WILL	55	24
		CONTRACT NO. 63752		
		ILLINOIS FED. AID PROJECT		