FINAL SURVEY		BY	DATE
	SURVEYED		
	PLOTTED		
NOTE BOOK	TEMPLATE		
	AREAS		
NO.	AREAS CHECKED		

ORIGINAL SURVEY		BY	DATE
	SURVEYED		
	PLOTTED		
NOTE BOOK	TEMPLATE		
	AREAS		
NO.	AREAS CHECKED		

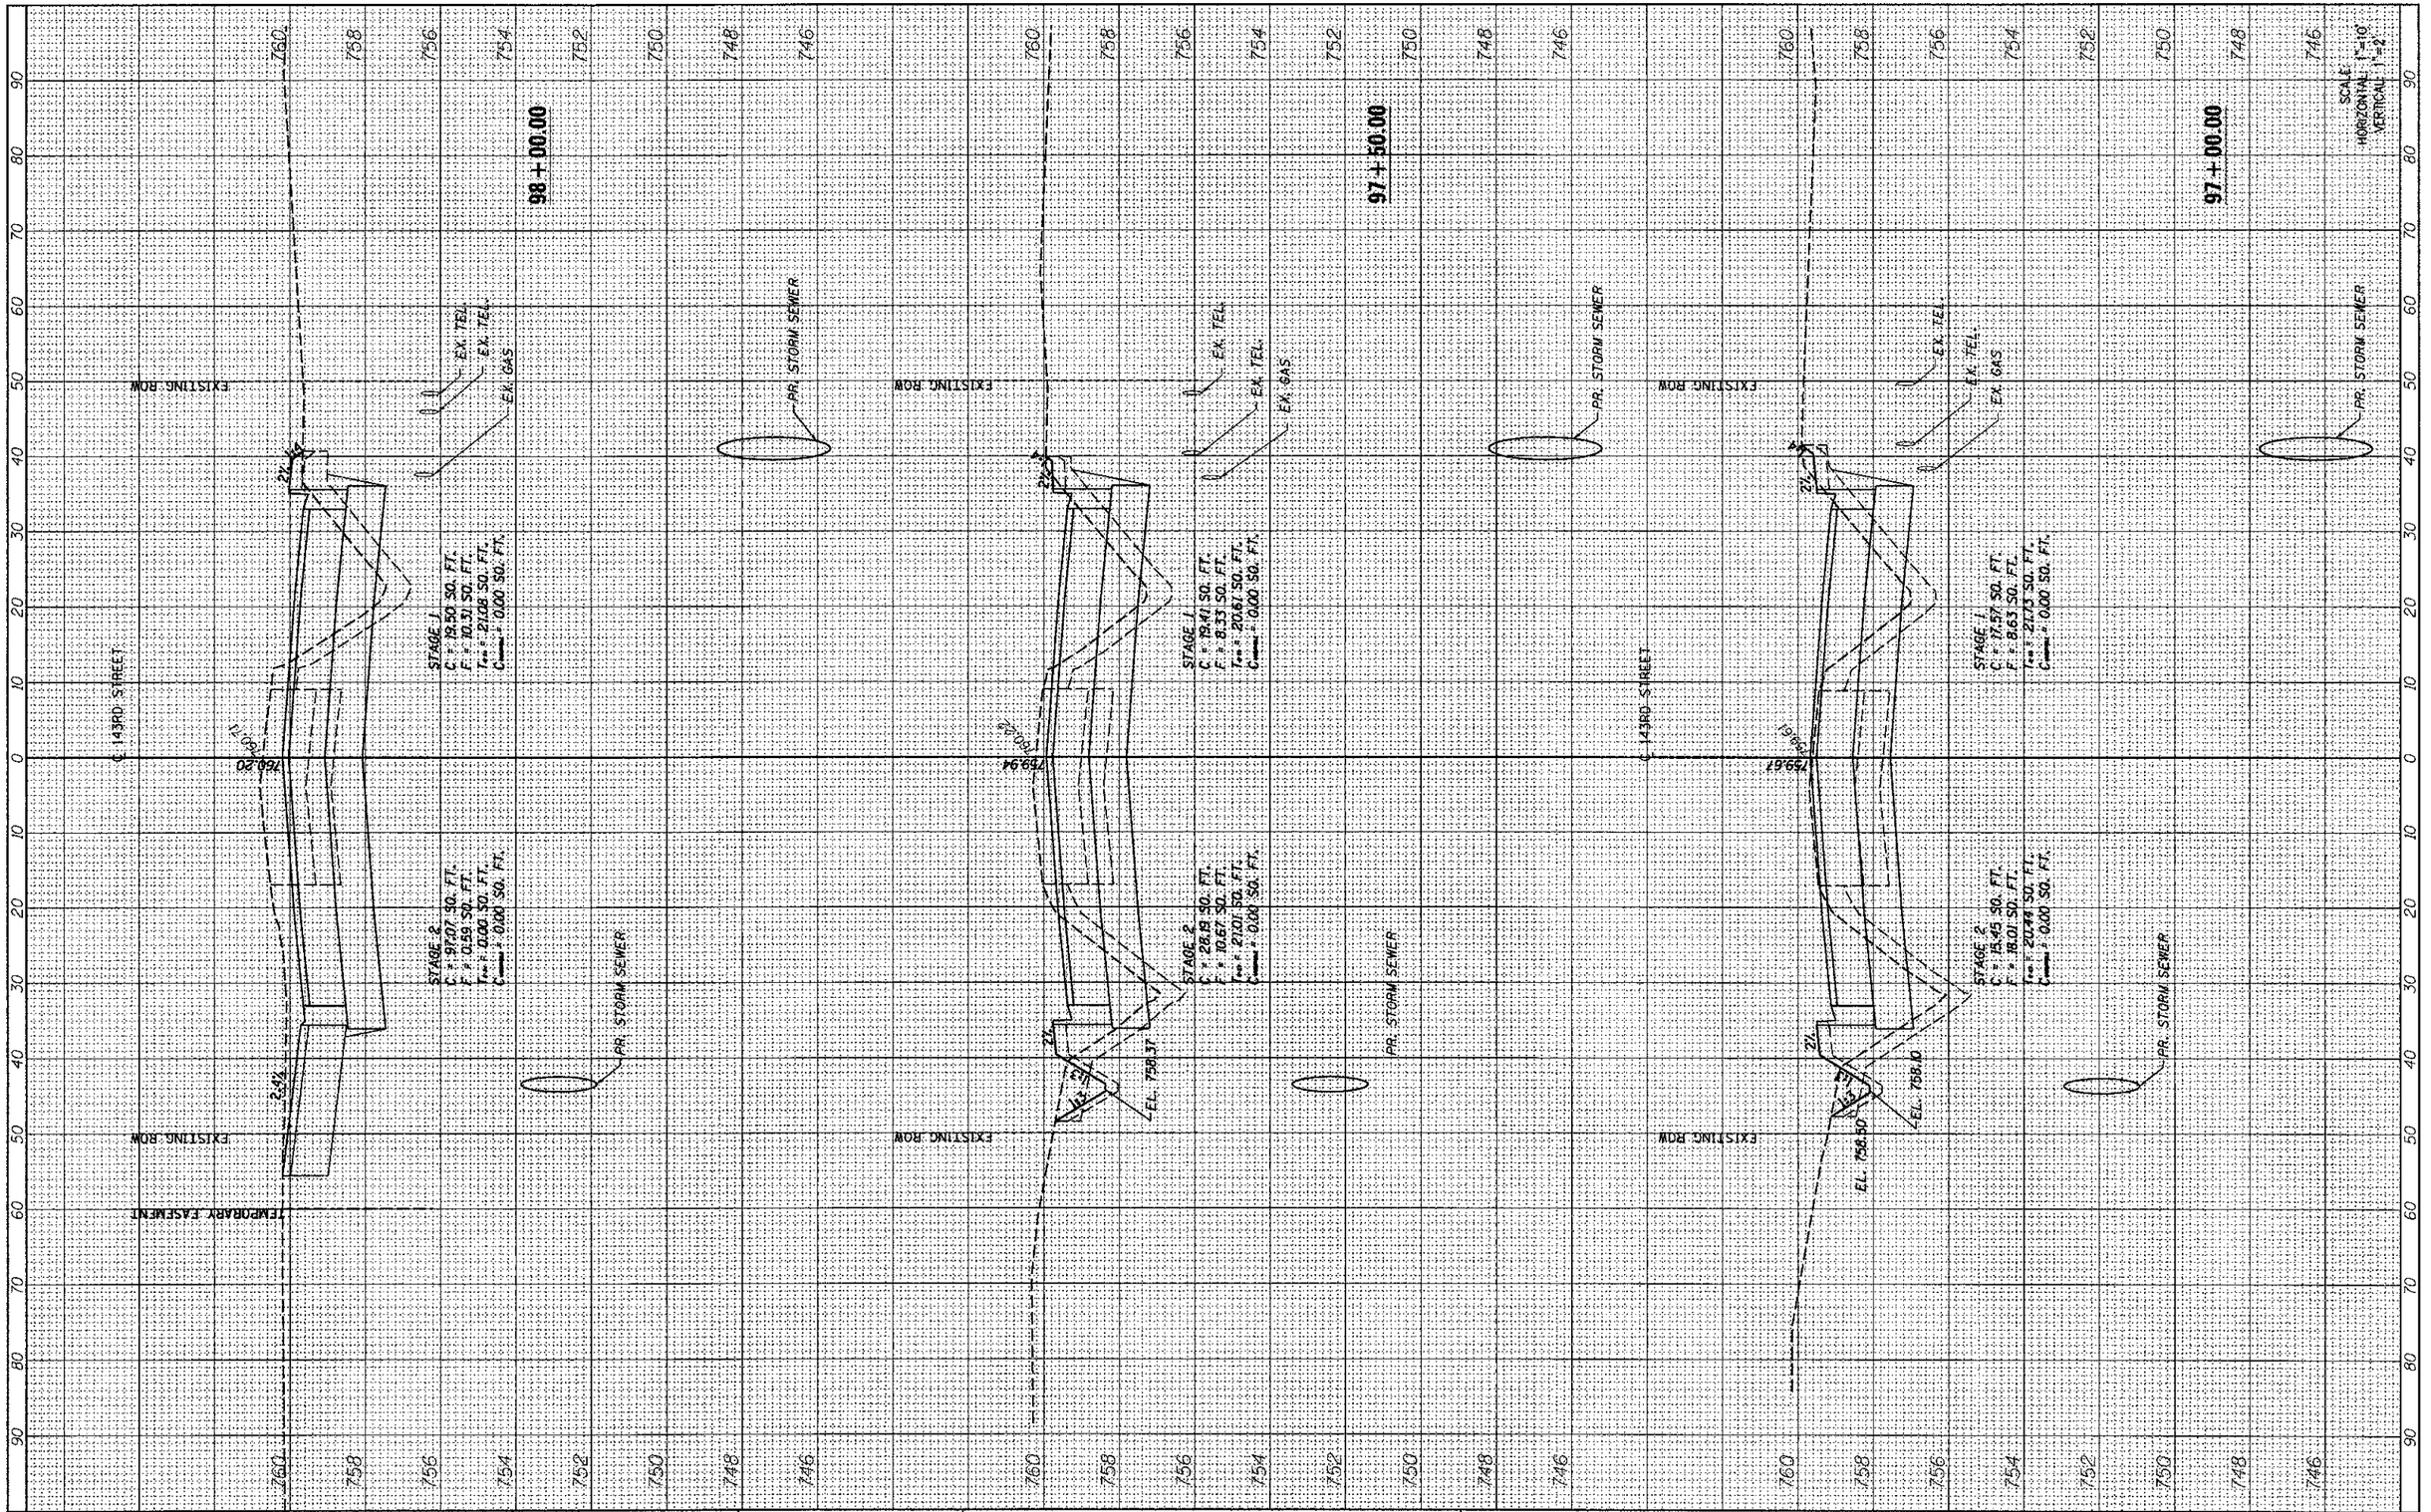

FILE NAME = ...\WillCo-9185609-sht250-XS-10.dgn	DESIGNED - MC	REVISED -	
	DRAWN - AP	REVISED -	
PLOT SCALE = @SCALE@	CHECKED - GAO	REVISED -	
PLOT DATE = 9/25/2012	DATE - 09/28/2012	REVISED -	

SEPSTEIN
680 W FULTON ST
CHICAGO, ILLINOIS
60661-1209
TEL 312 454 0100
FAX 312 559 1217
WEB www.sepsteingroup.com

STATE OF ILLINOIS
DEPARTMENT OF TRANSPORTATION

143RD STREET CROSS SECTIONS

SCALE: | SHEET NO. 10 OF 15 SHEETS | STA. 97+00.00 | TO STA. 98+00.00

F.A. RTE.	SECTION	COUNTY	TOTAL SHEETS	SHEET NO.
1600	06-00169-14-FP	WILL	55	50
		CONTRACT NO. 63752		
		ILLINOIS FED. AID PROJECT		

SCALE:
HORIZONTAL 1"=10'
VERTICAL 1"=2'