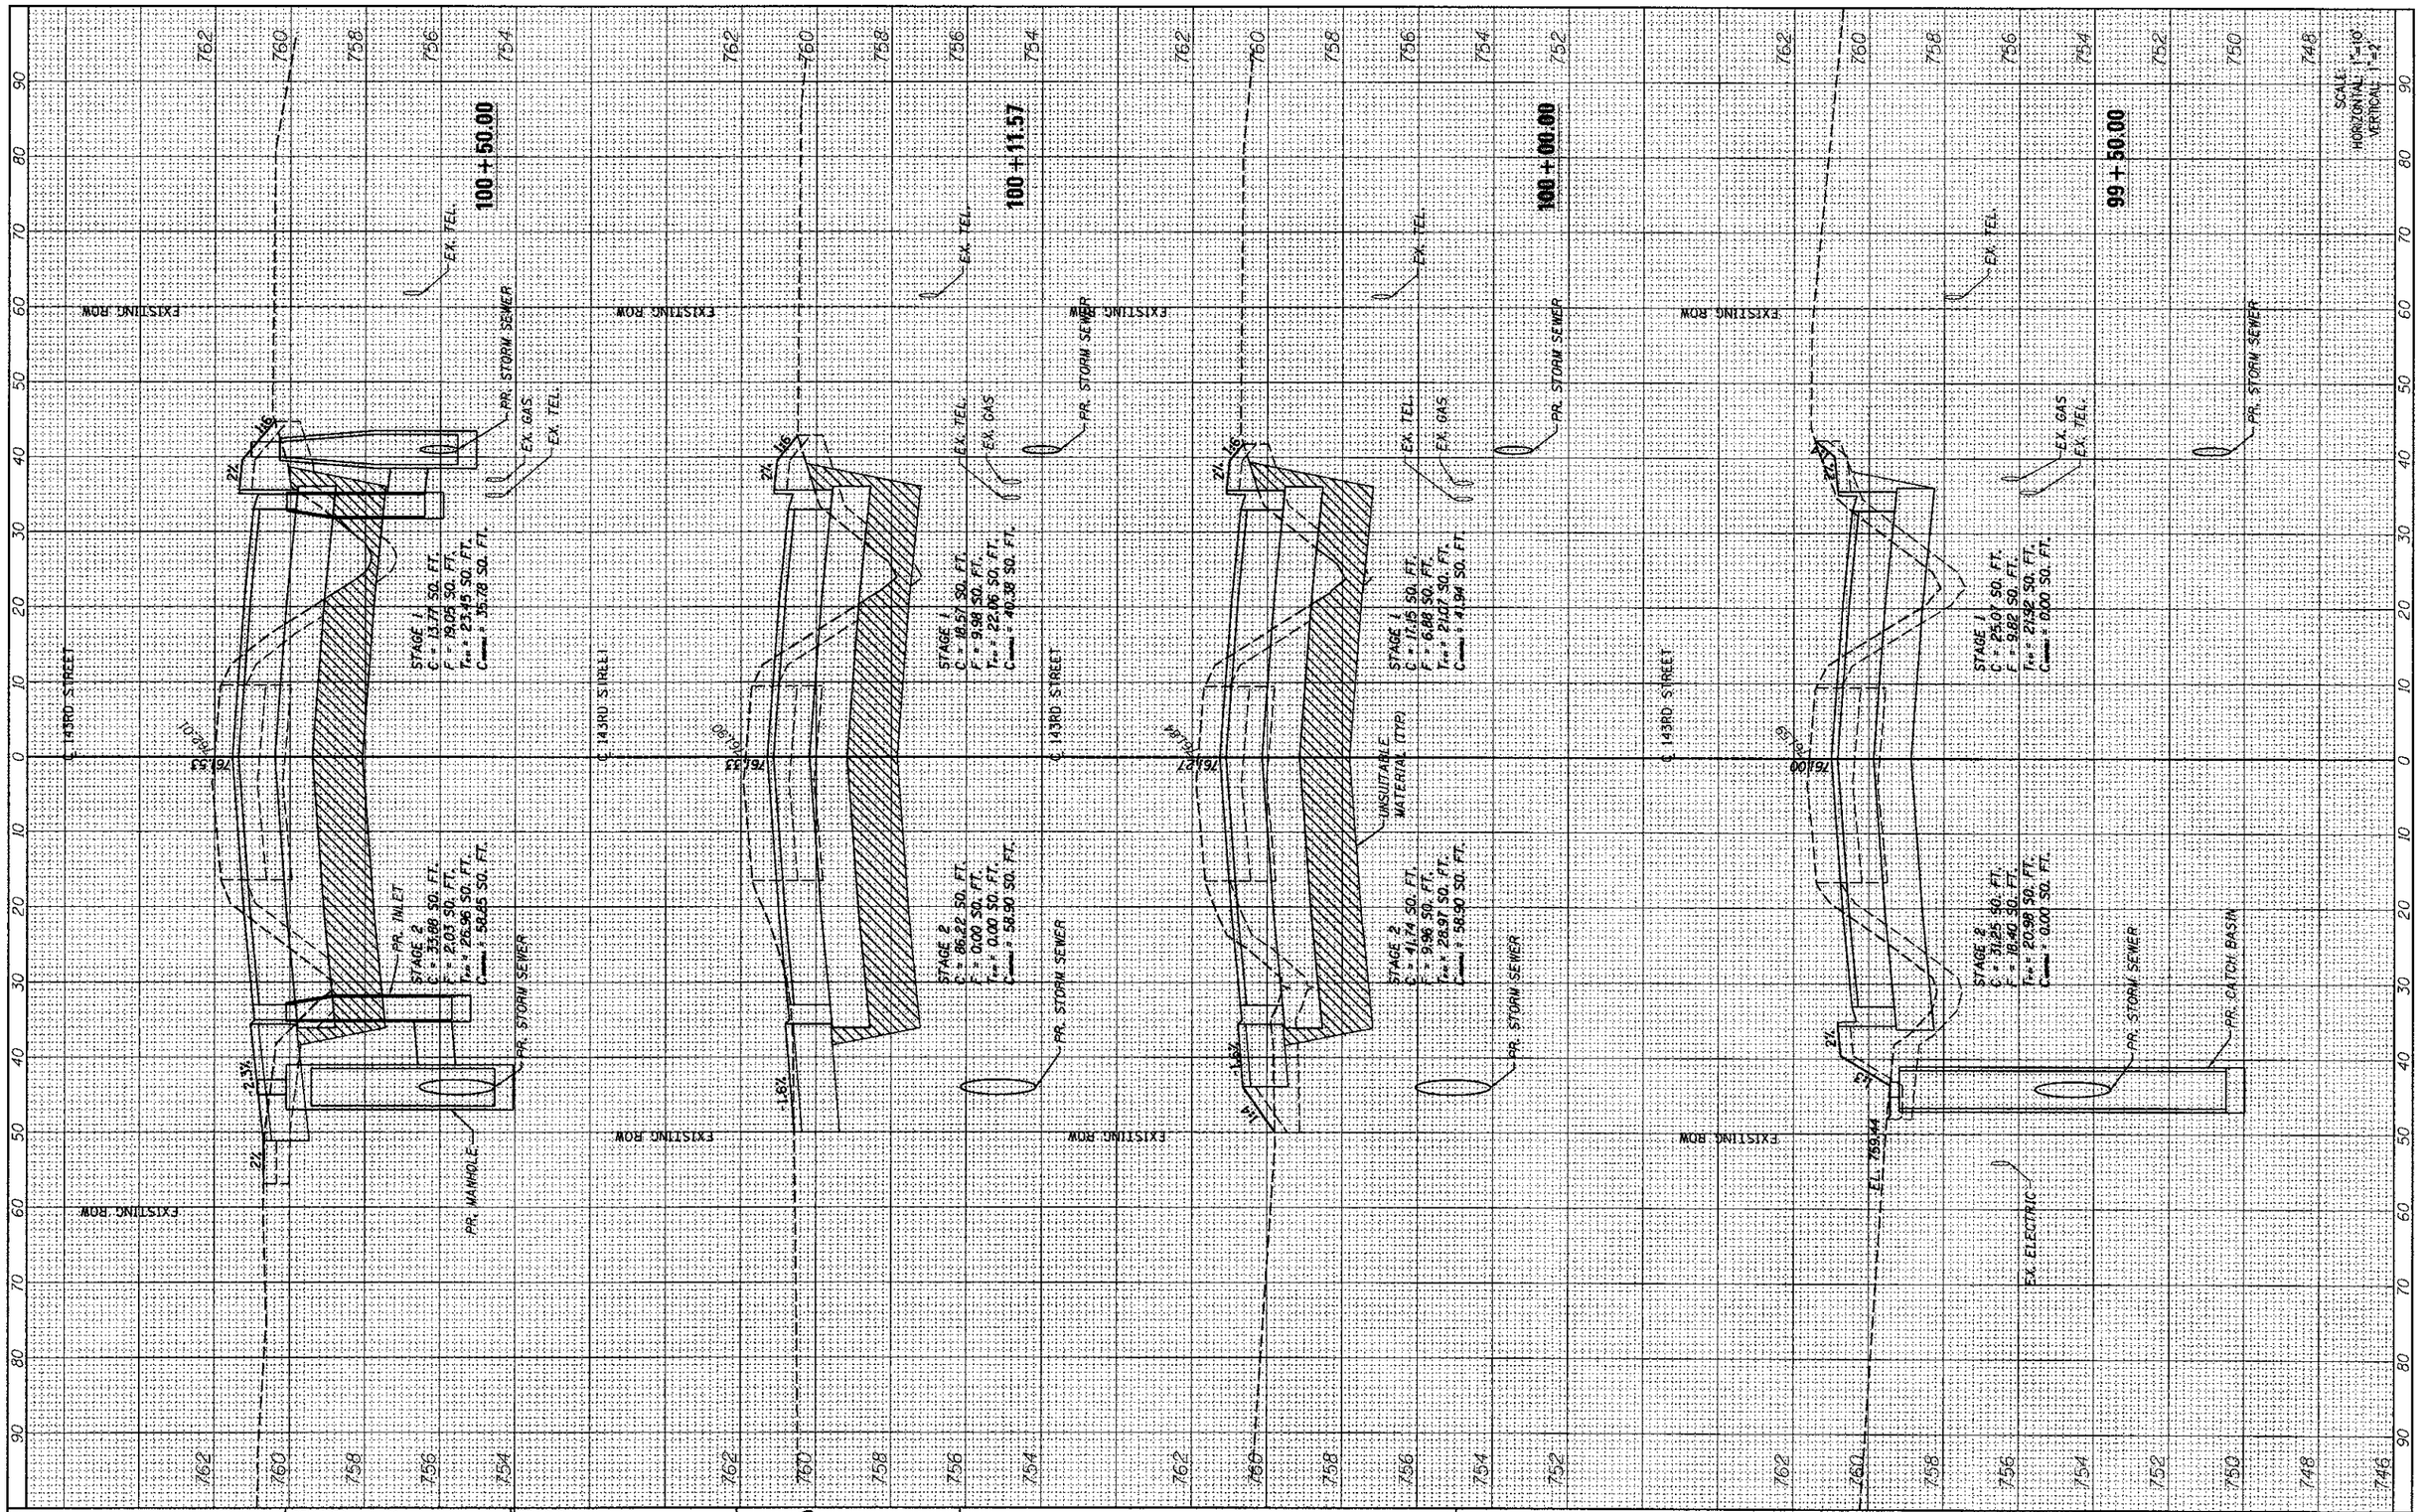

FINAL SURVEY	BY	DATE
NOTE BOOK	SURVEYED	
NO.	PLOTTED	
	TEMPLATE	
	AREAS	
	AREAS CHECKED	

ORIGINAL SURVEY	BY	DATE
NOTE BOOK	SURVEYED	
NO.	PLOTTED	
	TEMPLATE	
	AREAS	
	AREAS CHECKED	

FILE NAME = ...\WillCo-9185609-sht052-XS-12.dgn	DESIGNED - MC	REVISED -	
	DRAWN - AP	REVISED -	
PLOT SCALE = #SCALE#	CHECKED - GAO	REVISED -	
PLOT DATE = 9/25/2012	DATE - 09/28/2012	REVISED -	

EPSTEIN
600 W FULTON ST
CHICAGO, ILLINOIS
60661-1228
TEL 312 454 9100
FAX 312 559 1217
WEB www.epsteinglobal.com

STATE OF ILLINOIS
DEPARTMENT OF TRANSPORTATION

143RD STREET CROSS SECTIONS

SCALE: | SHEET NO. 12 OF 15 SHEETS | STA. 99+00.00 | TO STA. 100+11.42

F.A. RTE.	SECTION	COUNTY	TOTAL SHEETS	SHEET NO.
1600	06-00169-14-FP	WILL	55	52
		CONTRACT NO. 63752		
	ILLINOIS FED. AID PROJECT			