FINAL SURVEY	SURVEYED	BY	DATE
NOTE BOOK	PLOTTED		
NO.	TEMPLATE		
	AREAS		
	AREAS CHECKED		

ORIGINAL SURVEY	SURVEYED	BY	DATE
NOTE BOOK	PLOTTED		
NO.	TEMPLATE		
	AREAS		
	AREAS CHECKED		

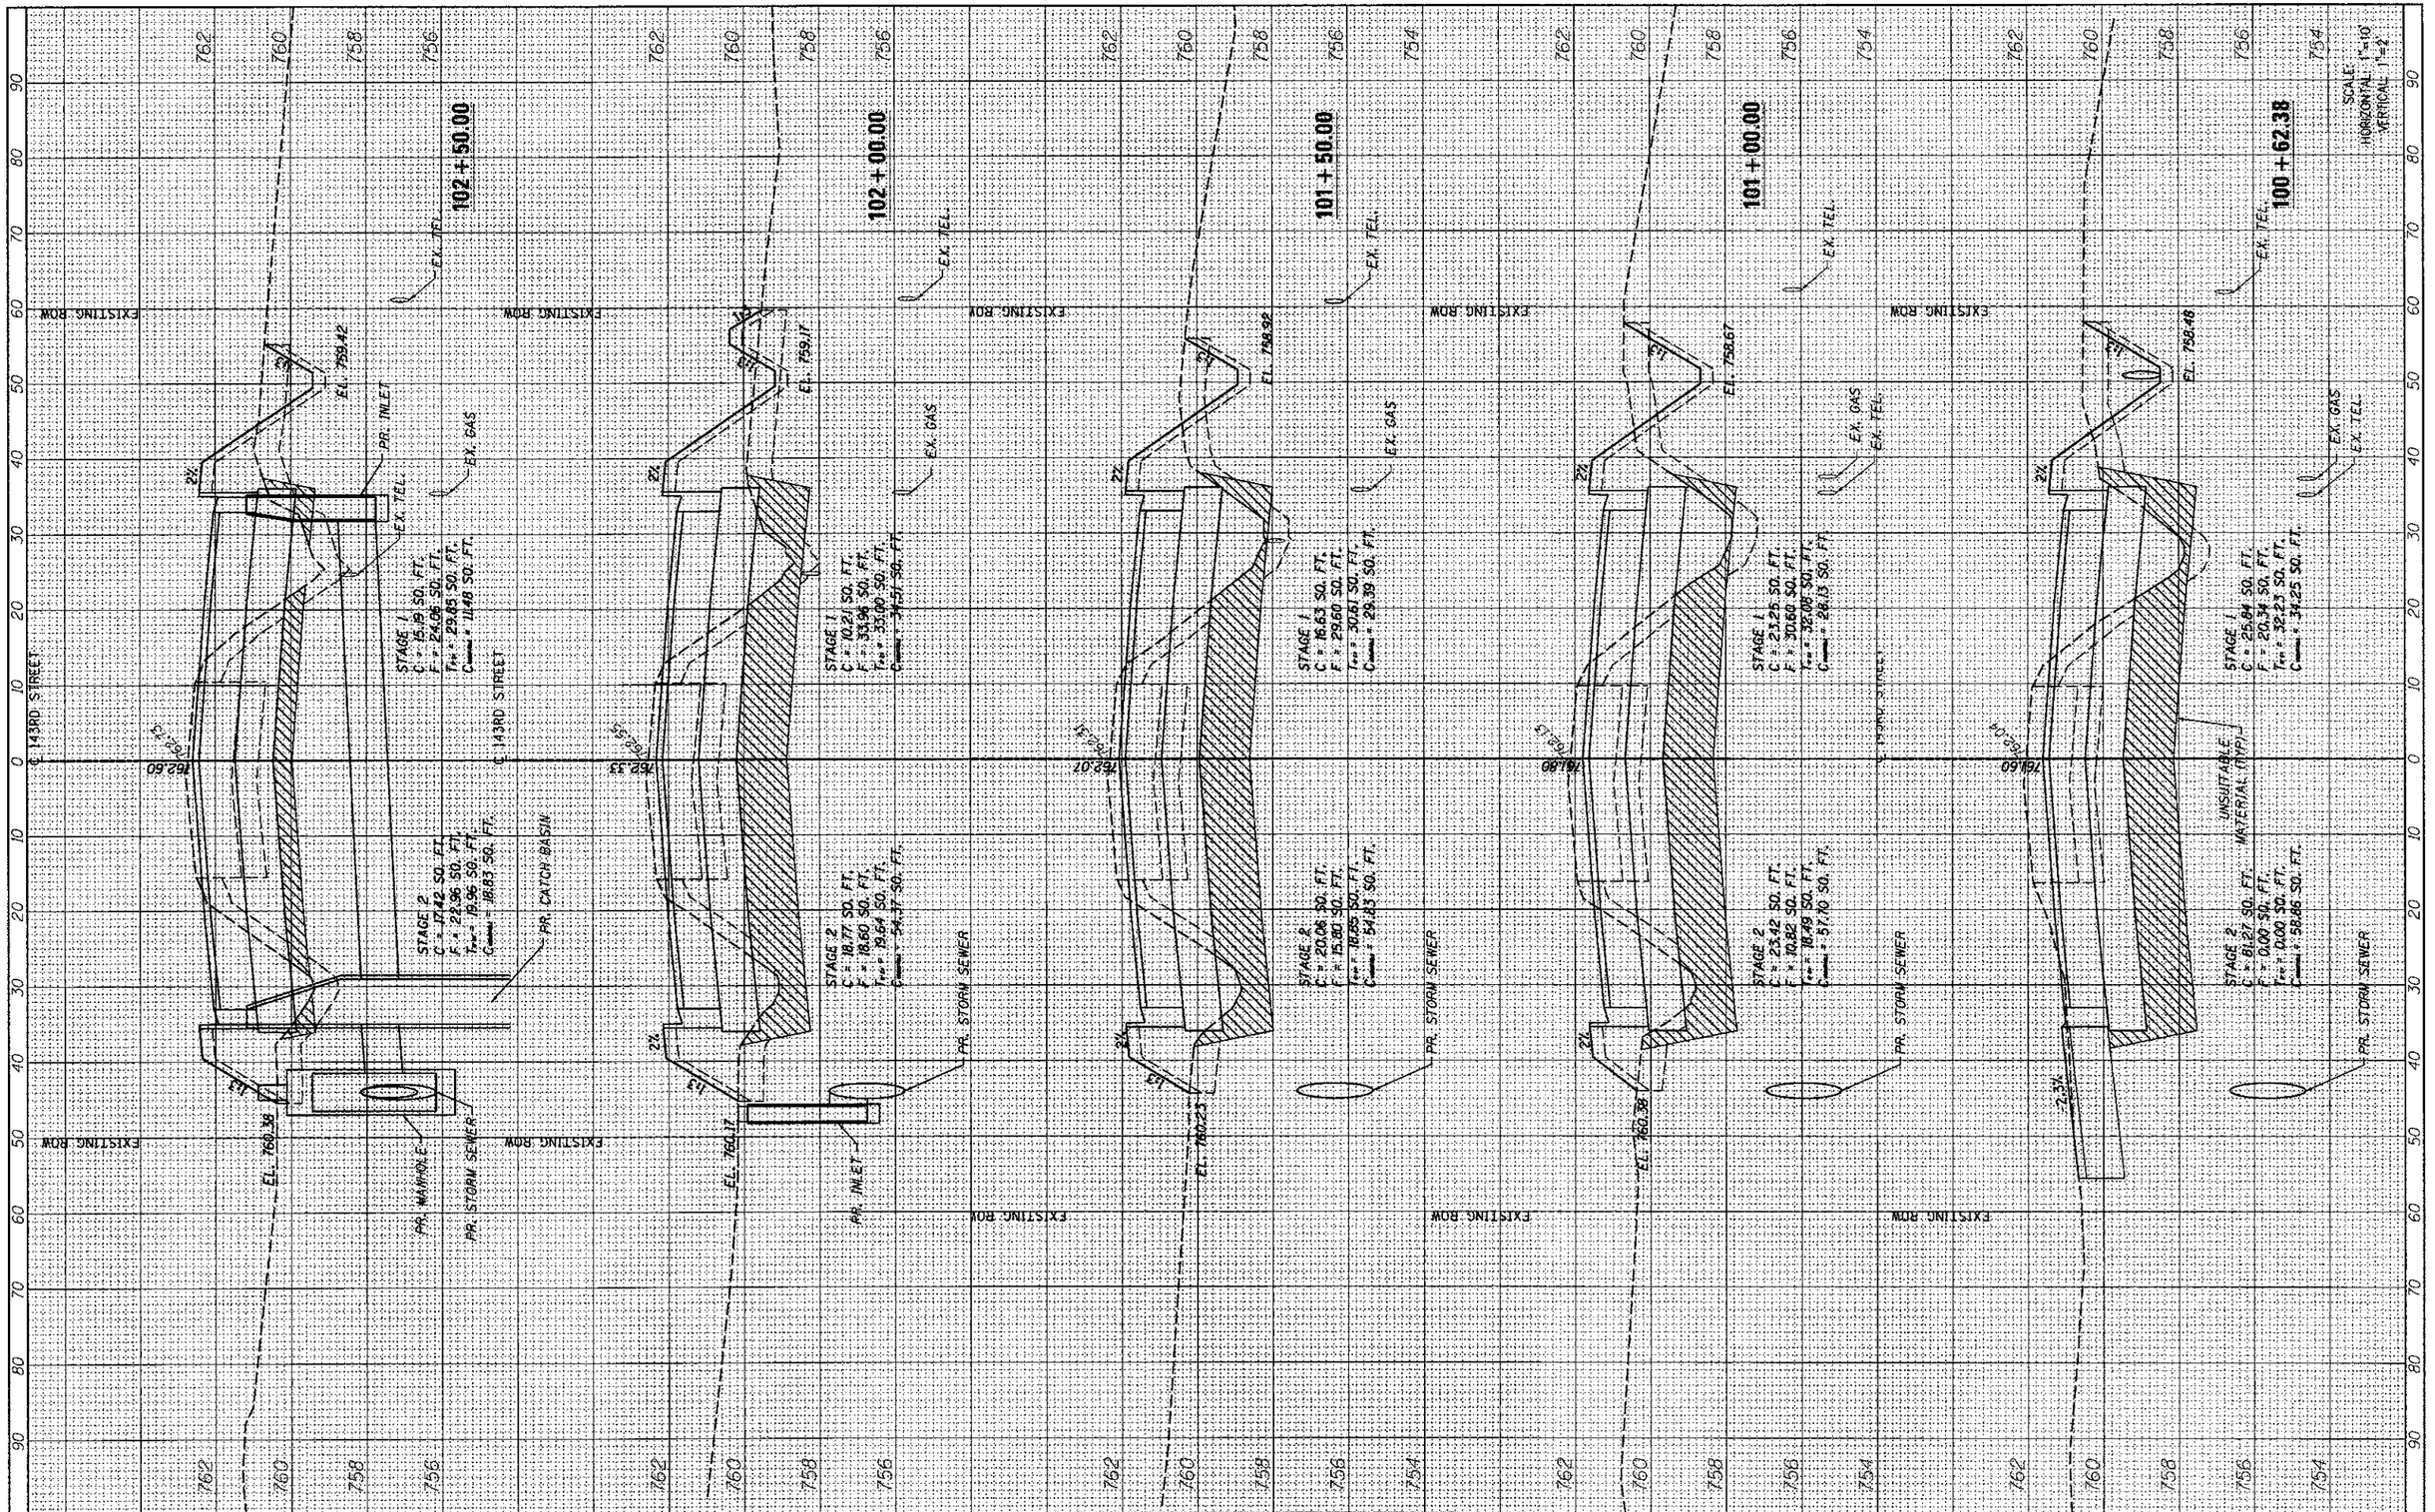

FILE NAME = ...\WillCo-9185689-sht253-XS-13.dgn	DESIGNED - MC	REVISED -	
PLOT SCALE = *SCALE*	DRAWN - AP	REVISED -	
PLOT DATE = 9/25/2012	CHECKED - GAO	REVISED -	
	DATE - 09/28/2012	REVISED -	

EPSTEIN
600 W FULTON ST
CHICAGO, ILLINOIS
60661-1259
TEL 312 454 0100
FAX 312 655 1217
WEB www.epsteinglobal.com

STATE OF ILLINOIS
DEPARTMENT OF TRANSPORTATION

143RD STREET CROSS SECTIONS

SCALE: | SHEET NO. 13 OF 15 SHEETS | STA. 100+62.38 TO STA. 102+50.00

F.A. RTE.	SECTION	COUNTY	TOTAL SHEETS	SHEET NO.
1600	06-00169-14-FP	WILL	55	53
		CONTRACT NO. 63752		
	ILLINOIS FED. AID PROJECT			