STAGE I, STAGE II AND STAGE III TRAFFIC CONTROL TO BE INSTALLED PER IDOT HIGHWAY STANDARD 701321-11 AND IDOT RECURRING SPECIAL PROVISION "TEMPORARY PORTABLE BRIDGE TRAFFIC SIGNALS" EXCEPT AS MODIFIED ON PLANS.

NOTES:

1. THE CONTRACTOR IS RESPONSIBLE FOR TIMELY TEMPORARY SIGNAL INSTALLATION AND SERVICE FROM UTILITIES. NO EXTENSION OF THE COMPLETION DATE WILL BE GRANTED DUE TO UTILITY COORDINATION.
2. THE CONTRACTOR SHALL COORDINATE CONSTRUCTION STAGING WITH THE TEMPORARY TRAFFIC SIGNALS.

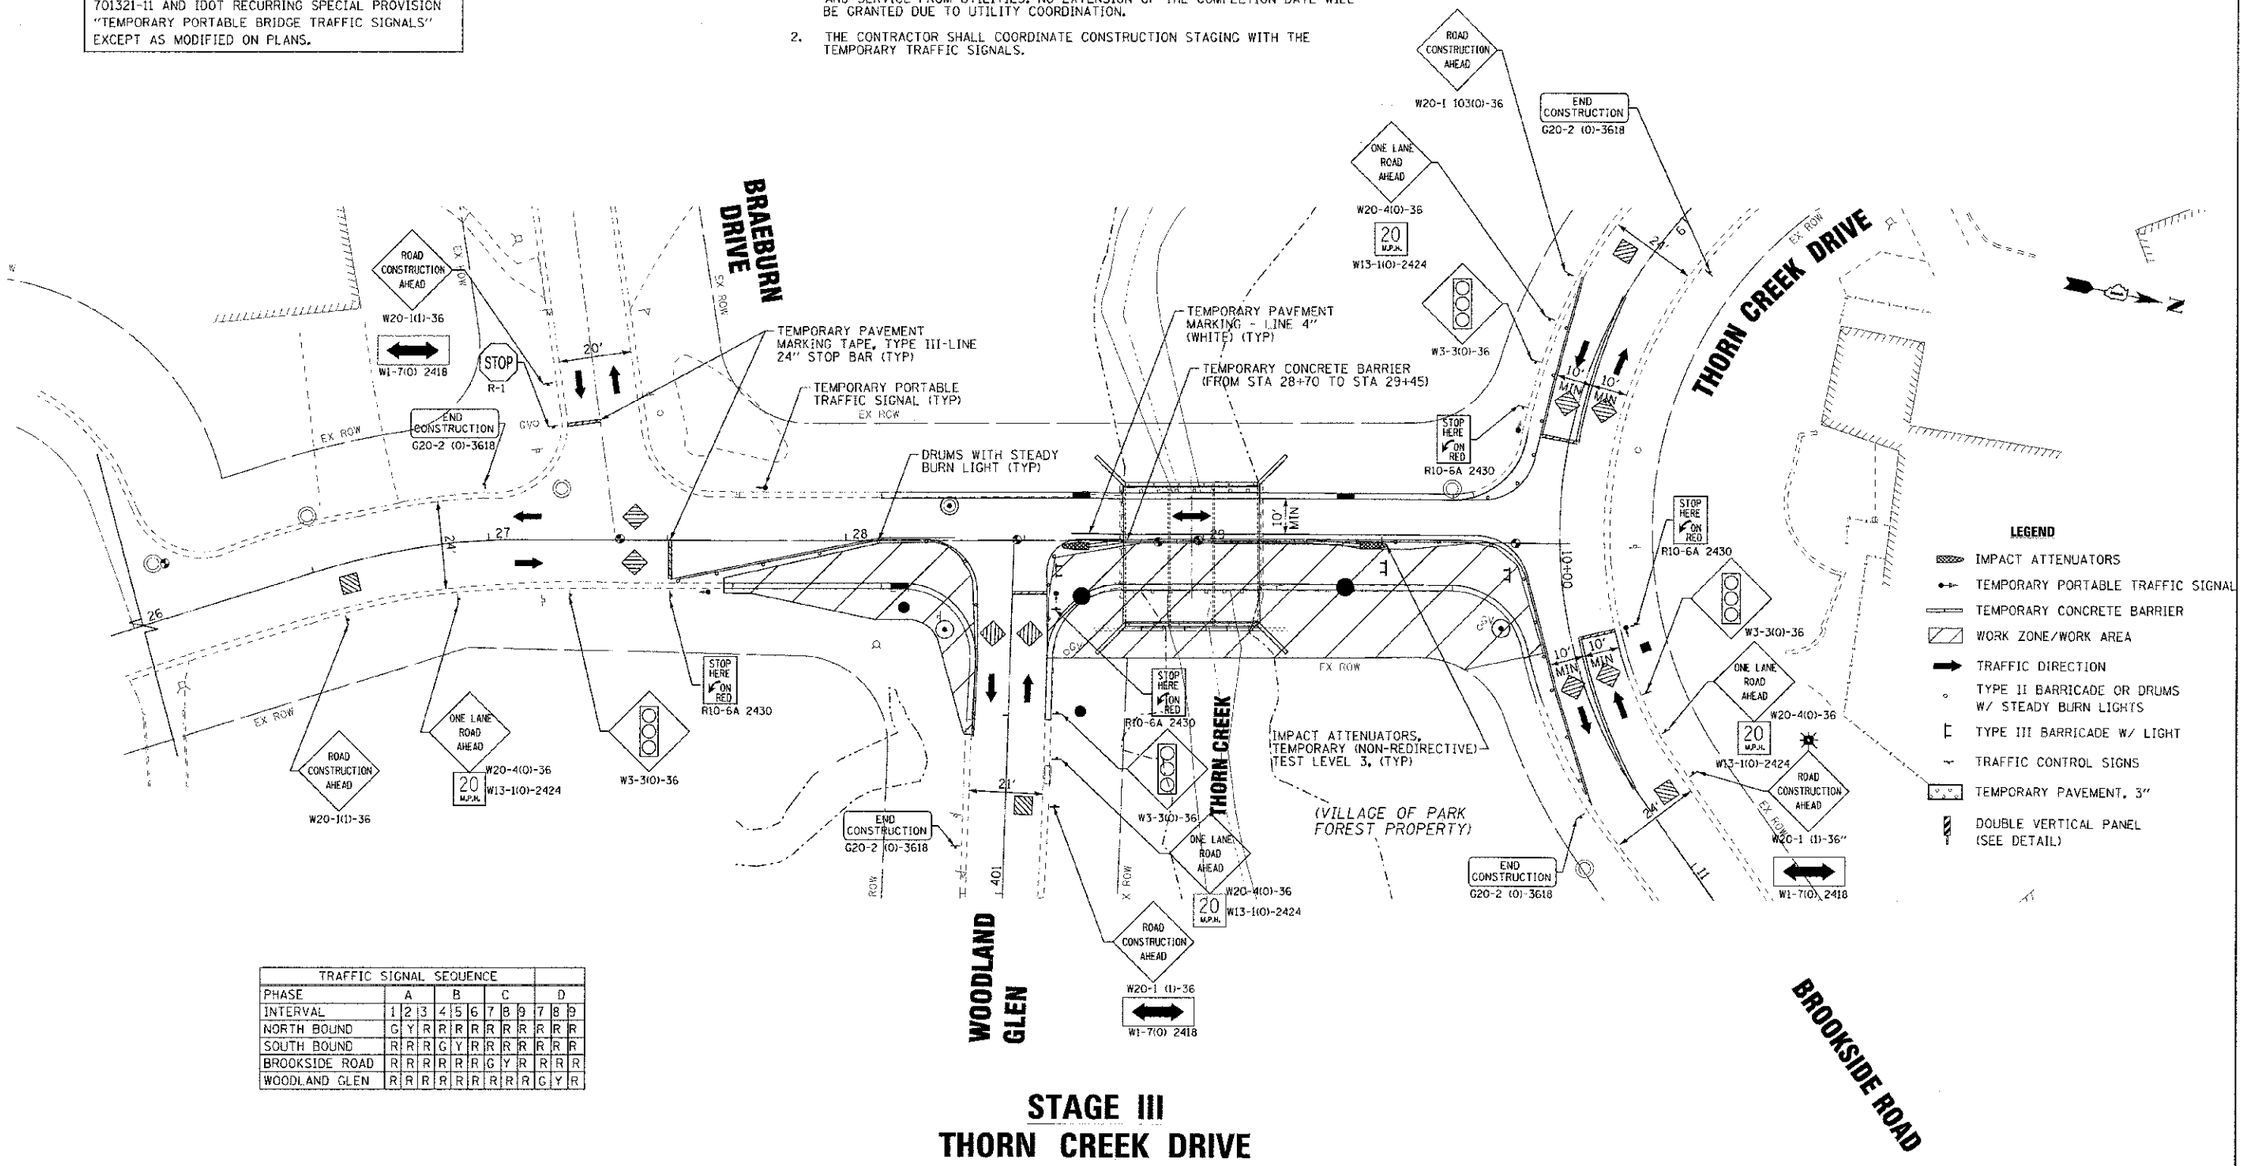


| TRAFFIC SIGNAL SEQUENCE | | | | | | | | | | | | |
|---|---|---|---|---|---|---|---|---|---|---|---|---|
| PHASE | A | | | B | | | C | | | D | | |
| INTERVAL | 1 | 2 | 3 | 4 | 5 | 6 | 7 | 8 | 9 | 7 | 8 | 9 |
| NORTH BOUND | G | Y | R | R | R | R | R | R | R | R | R | R |
| SOUTH BOUND | R | R | R | G | Y | R | R | R | R | R | R | R |
| BROOKSIDE ROAD | R | R | R | R | R | R | G | Y | R | R | R | R |
| WOODLAND GLEN | R | R | R | R | R | R | R | R | R | G | Y | R |

# STAGE III
# THORN CREEK DRIVE

| | | | |
|---|---|---|---|
| DESIGNED - CAC | REVISED - | VILLAGE OF PARK FOREST, ILLINOIS<br>THORN CREEK DRIVE<br>OVER THORN CREEK | SUGGESTED MAINTENANCE OF TRAFFIC |
| DRAWN - BCD | REVISED - | | |
| CHECKED - TAO | REVISED - | | |
| DATE - 10/12/12 | FILE - 080286-MoT2.sht | | SCALE: 1"=20' STA. 26+00 TO STA. 30+00 |

| MUN ST | SECTION | COUNTY | TOTAL SHEETS | SHEET NO. |
|---|---|---|---|---|
| 1045 | 08-00093-00-BR | WILL | 41 | 15 |
| | | CONTRACT NO. 63755 | | |
| FED. ROAD DIST. NO. 1 | ILLINOIS | FED. AID PROJECT | BRM-9003(103) | |

COPYRIGHT © 2012 BY BAXTER & WOODMAN, INC.